This document and the design it covers are the property of PARSONS. They are loaned only with the borrower's expressed written agreement that they will not be reproduced, copied, loaned, exhibited, or used in any other way, except by written consent from PARSONS to the borrower.

DATE: 04/10/96 TIME: 02:52:12
DESIGN FILE: I:\ligo\site1\ce\wac008.dgz

NOTES:

1. SEE SHEET WA-C-002 FOR GENERAL NOTES, LEGEND AND ABBREVIATIONS.

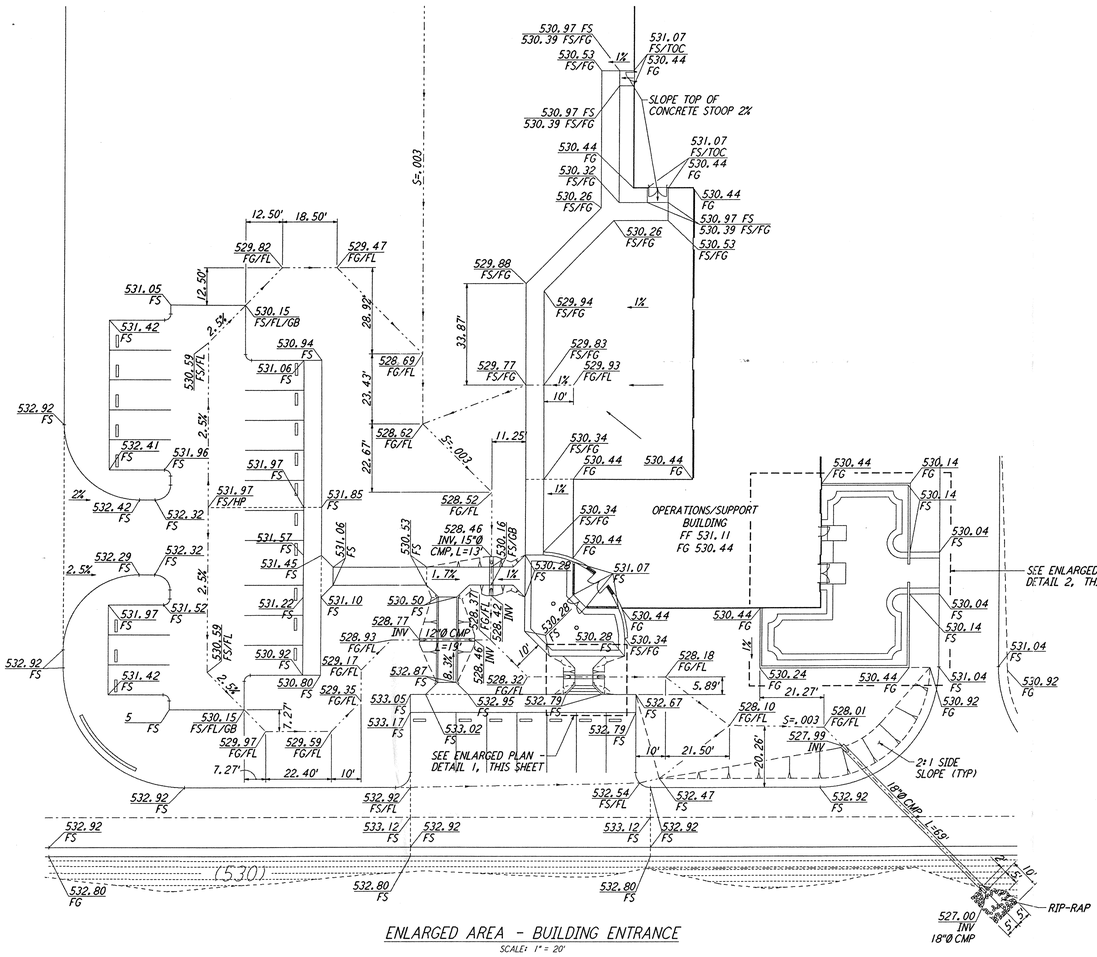

ENLARGED AREA - BUILDING ENTRANCE

SCALE: 1" = 20'

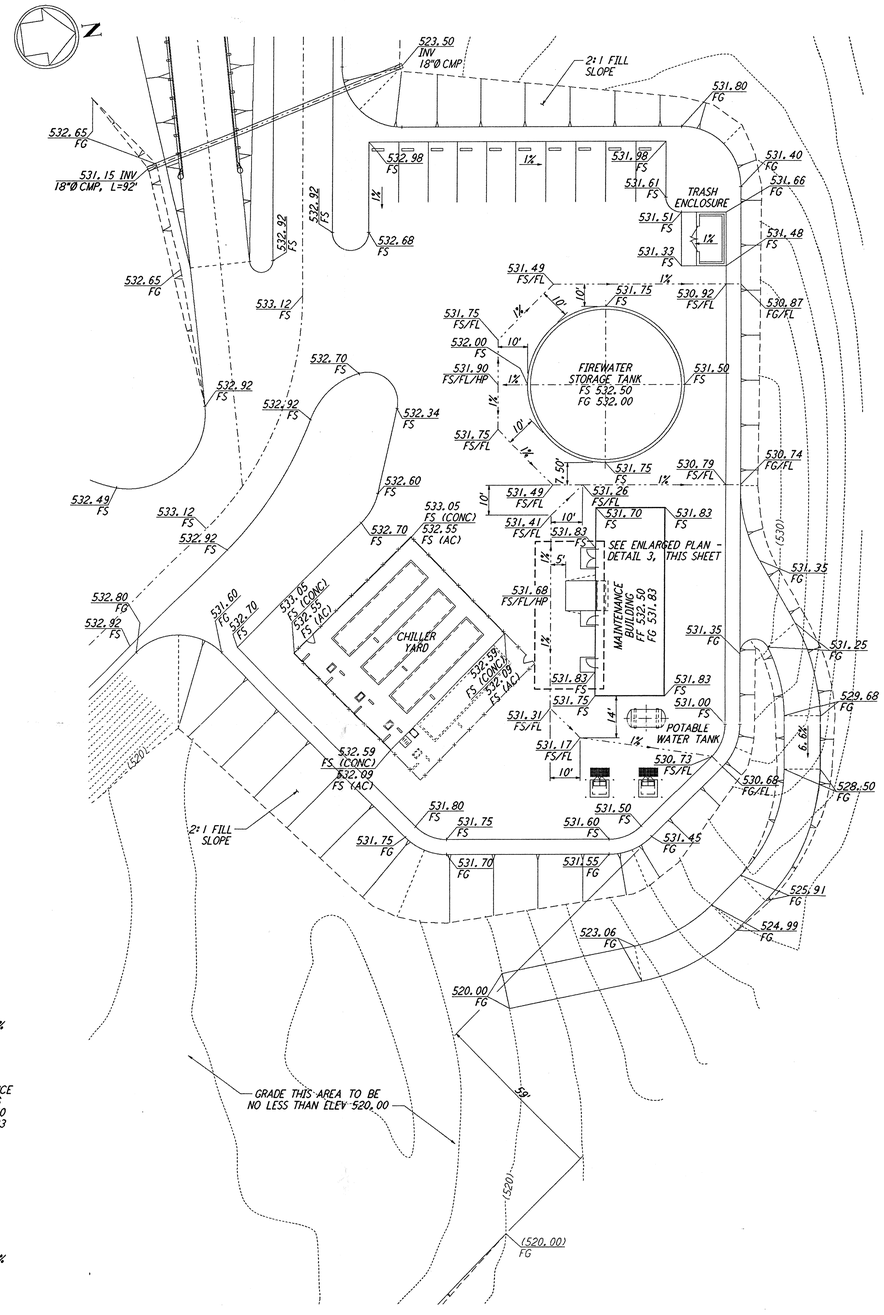

ENLARGED AREA - MAINTENANCE YARD

SCALE: 1" = 20'

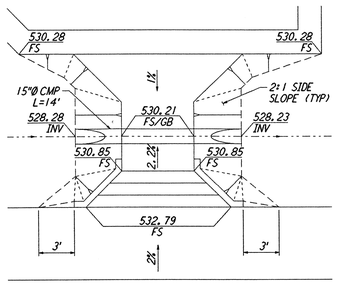

ENLARGED AREA - DETAIL 1

SCALE: 1" = 5'

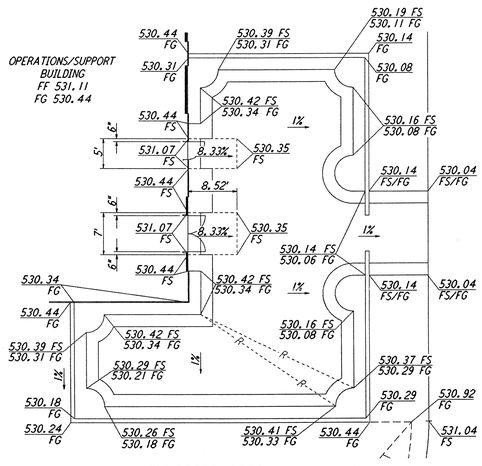

ENLARGED AREA - DETAIL 2

SCALE: 1" = 10'

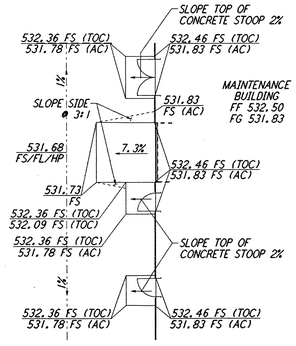

ENLARGED AREA - DETAIL 3

SCALE: 1" = 10'

GRAPHIC SCALE
0 20 40 60 80
SCALE: 1" = 20'

REFERENCES		REVISIONS							
DRAWING NO.	DESCRIPTION	NO.	DATE	BY	CHKD	ENGR	PROJ	DESCRIPTION
		B	4/19/96	WRB				FINAL DESIGN REVIEW & BID
		A	10/31/95	WRB		YDM		PRELIMINARY DESIGN REVIEW

DRAWN	WRB
CHECKED	
ENGINEER	
PROJ	

PARSONS
100 WEST WALNUT STREET
PASADENA, CALIFORNIA

LIGO
CALIFORNIA INSTITUTE OF TECHNOLOGY
MASSACHUSETTS INSTITUTE OF TECHNOLOGY

LASER INTERFEROMETER GRAVITATIONAL-WAVE OBSERVATORY
SITE NO. 1 - HANFORD, WASHINGTON

TITLE	SCALE	CONTRACT NUMBER	PROJECT NUMBER
CIVIL CORNER STATION GRADING PLAN ENLARGED PLANS	AS NOTED	PP150969	8094
	SHEET NUMBER		REVISIONS
	WA-C-008		B

LIGO-D960201-B-O

LIGOWAF3.BDR

Plotted Apr 10 02:51:37 1996 J:\PLOTS\DUELDES\V36BZ\CE0008R.PMF