DATE: 05/22:96 TIME: 11:23:07
DESIGN FILE: I:\ligo\site1\ce\wac042.dgz

This document and the design it covers are the property of **PARSONS**. They are loaned only with the borrower's expressed written agreement that they will not be reproduced, copied, looned, exhibited, or used in any other way, except by written consent from **PARSONS** to the borrower.

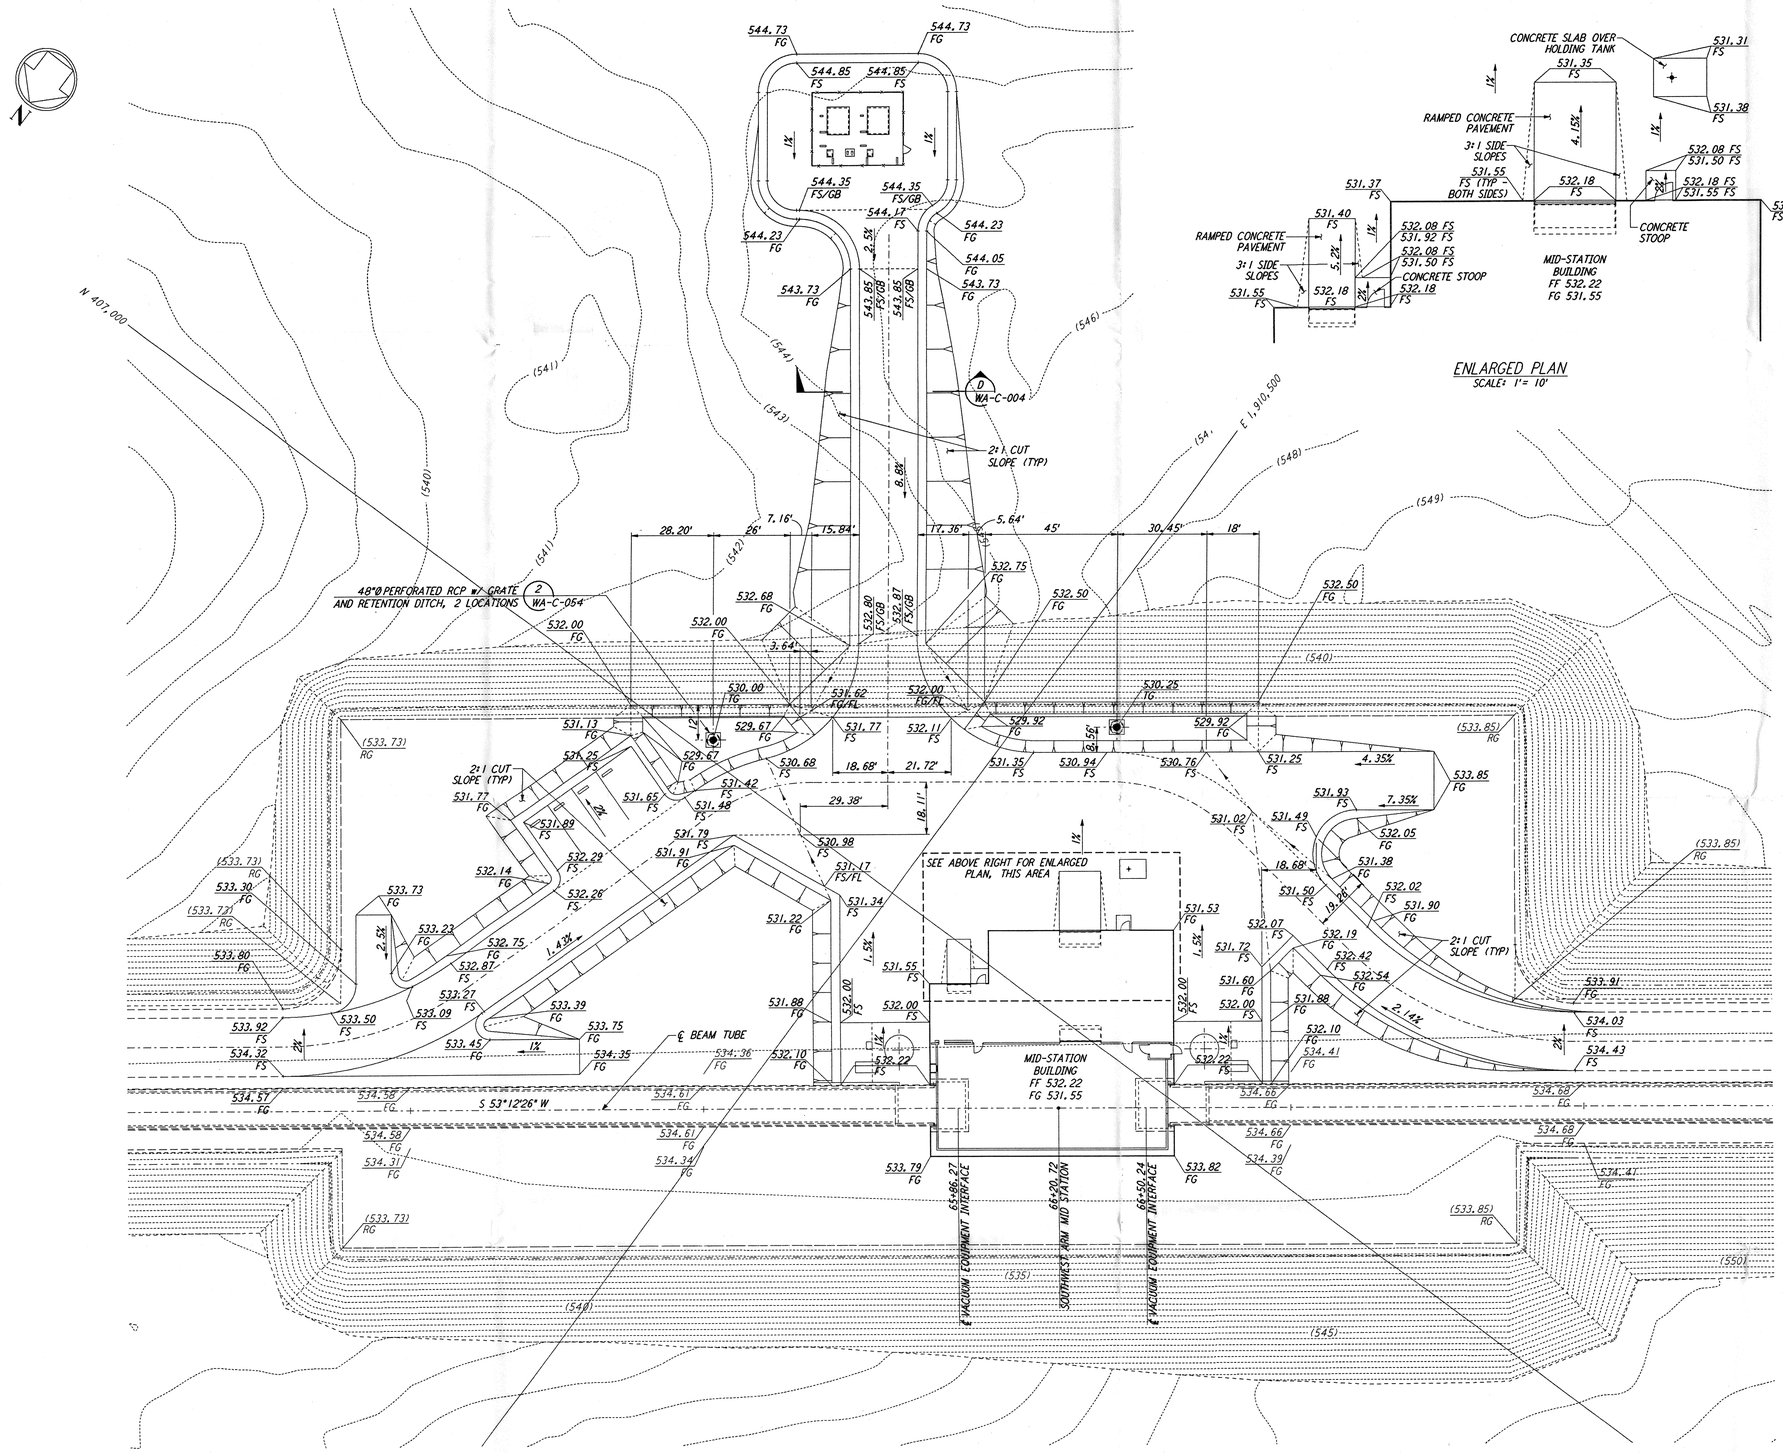

ENLARGED PLAN
SCALE: 1" = 10'

NOTES:

1. SEE SHEET WA-C-002 FOR GENERAL NOTES, LEGEND AND ABBREVIATIONS.

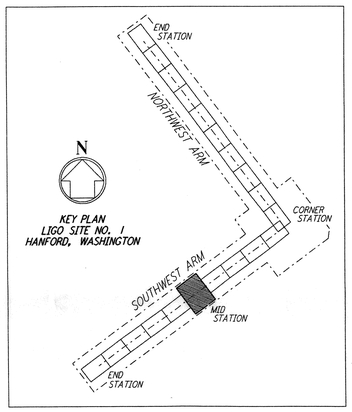

GRAPHIC SCALE
0 20 40 60 80
SCALE: 1" = 20'

LIGO-D960229-C-O

REFERENCES	DRAWING NO.	DESCRIPTION

NO.	DATE	BY	CHKD	ENGR	PROJ	DESCRIPTION
C	5/22/96	WRB	ML	JB	MDW	BID ADDENDUM #2
B	4/19/96	WRB	ML	JB	TDM	FINAL DESIGN REVIEW & BID
A	10/31/95	WRB				PRELIMINARY DESIGN REVIEW

REVISIONS

DRAWN	WRB
CHECKED	
ENGINEER	
PROJ	

PARSONS
100 WEST WALNUT STREET
PASADENA, CALIFORNIA

LIGO
CALIFORNIA INSTITUTE OF TECHNOLOGY
MASSACHUSETTS INSTITUTE OF TECHNOLOGY

LASER INTERFEROMETER GRAVITATIONAL-WAVE OBSERVATORY
SITE NO. 1 - HANFORD, WASHINGTON

TITLE: CIVIL SOUTHWEST ARM MID-STATION GRADING PLAN

SCALE	CONTRACT NUMBER	PROJECT NUMBER
1" = 20'	PP150969	8094

SHEET NUMBER: WA-C-042
REVISIONS: C

Wed May 22 11:23:07 1996 S:\PLOTS\DUE\DES\WA3BOR\LEVEL#\WAC042.PRF