This document and the design it covers are the property of **PARSONS**. They are loaned only with the borrower's expressed written agreement that they will not be reproduced, copied, loaned, exhibited, or used in any other way, except by written consent from **PARSONS** to the borrower.

DATE: 04/09/96 TIME: 14:26:16
DESIGN FILE: I:\ligo\site1\ar\waa221.d3z

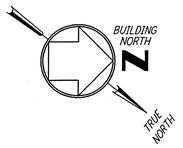

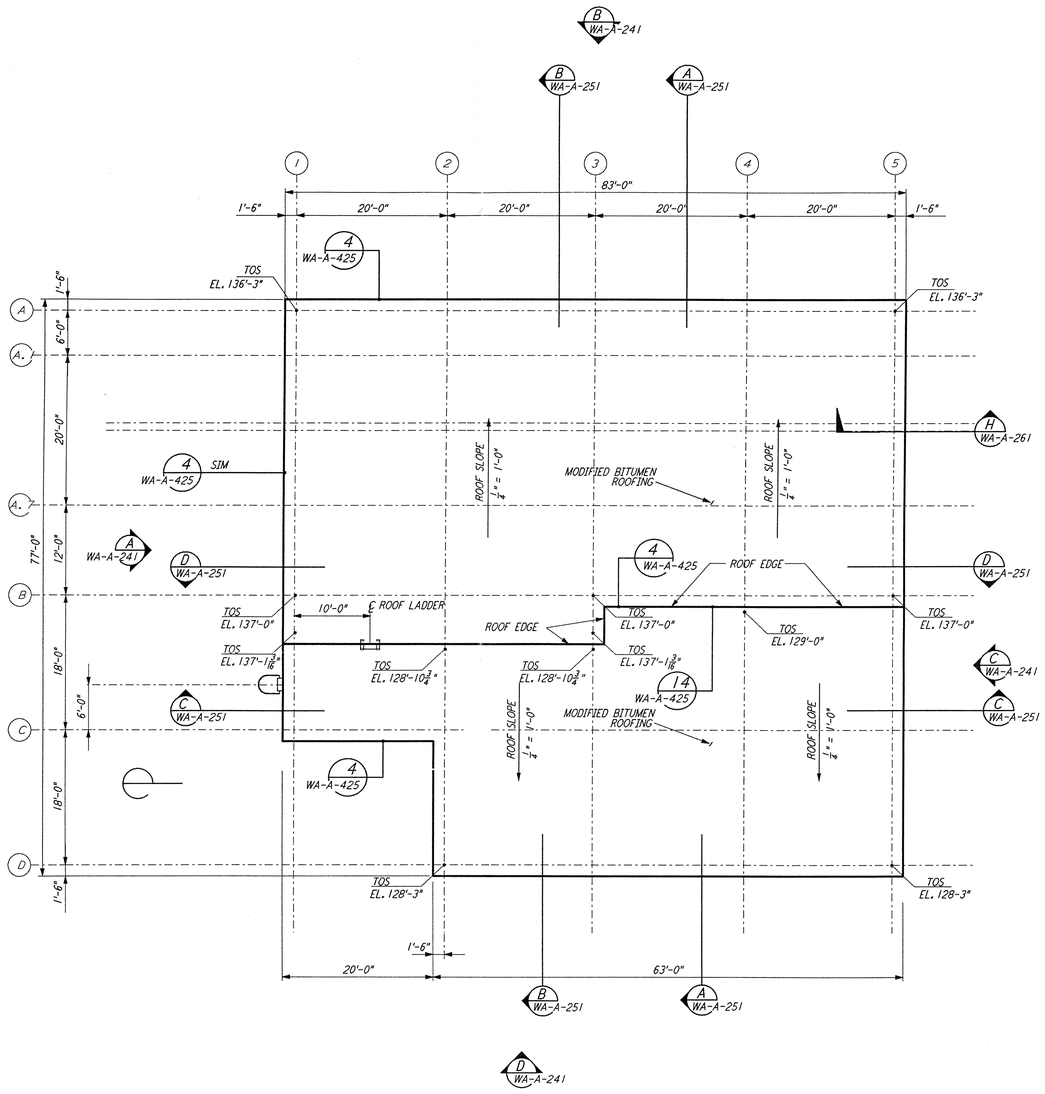

MID/END STATIONS ROOF PLAN — 2 WA-A-221
1/8"=1'-0"

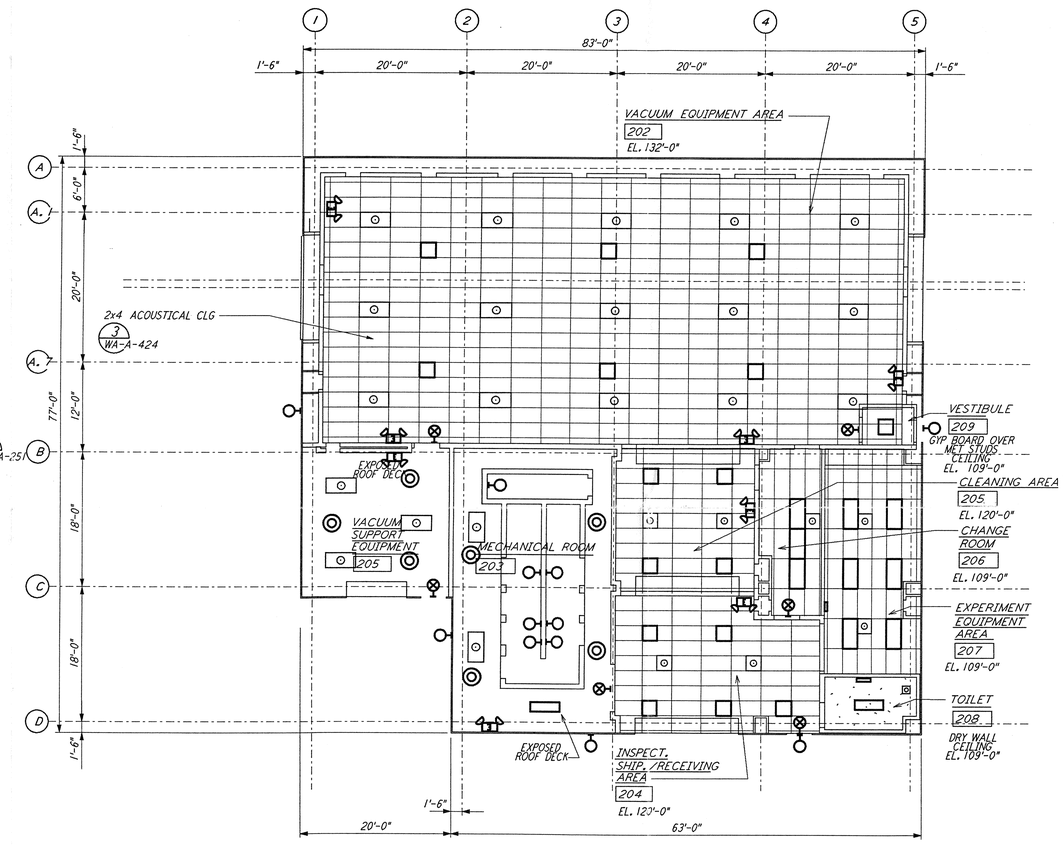

MID/END STATIONS REFLECTED CEILING PLAN — 1 WA-A-221
1/8"=1'-0"

Date Received: 4/19/96	LIGO- D960261-B-B Contractor # WA-A-221.BBV.B
TIM # 28	LIGO- 0960857-00-V
Date: 4/19/96	Approved:
TDM #:	LIGO-
Date: / /	Approved:
Gen'l Transmittal	LIGO-
Date: / /	Approved:

DATUM POINT EL +100.00 = 531.11' (LVEA)
DATUM POINT EL +100.00 = 531.11' (OSB)
DATUM POINT EL +100.00 = 528.07' (MID NORTH)
DATUM POINT EL +100.00 = 527.05 (END NORTH)
DATUM POINT EL +100.00 = 532.22' (MID SOUTH WEST)
DATUM POINT EL +100.00 = 535.26 (END SOUTH WEST)

KEY PLAN
0 8 16 24 32FT
1/8" = 1'-0"

REFERENCES

DRAWING NO.	DESCRIPTION

REVISIONS

NO.	DATE	BY	CHKD	ENGR	PROJ	DESCRIPTION
B	4-19-96		SF	SF	TDM	FINAL DESIGN REVIEW & BID
A	01/17/96		SF	SF	TDM	PRELIMINARY DESIGN REVIEW

DRAWN	CKT	
CHECKED		
ENGINEER		
PROJ		

PARSONS
100 WEST WALNUT STREET
PASADENA, CALIFORNIA

LIGO
CALIFORNIA INSTITUTE OF TECHNOLOGY
MASSACHUSETTS INSTITUTE OF TECHNOLOGY

LASER INTERFEROMETER
GRAVITATIONAL-WAVE OBSERVATORY
SITE NO. 1 - HANFORD, WASHINGTON

TITLE
ARCHITECTURAL
MID & END STATIONS
REFLECTED CEILING PLAN
& ROOF PLAN
LIGO-D960261-B-B

SCALE	CONTRACT NUMBER	PROJECT NUMBER
AS NOTED	PP150969	8094

SHEET NUMBER: WA-A-221
REVISIONS: B

LIGOWAF3.BDR