This document and the design it covers are the property of **PARSONS**. They are loaned only with the borrower's expressed written agreement that they will not be reproduced, copied, loaned, exhibited, or used in any other way, except by written consent from **PARSONS** to the borrower.

DATE: 04/09:96 TIME: 20:06:38
DESIGN FILE: I:\ligo\site1\st\was512.dgz

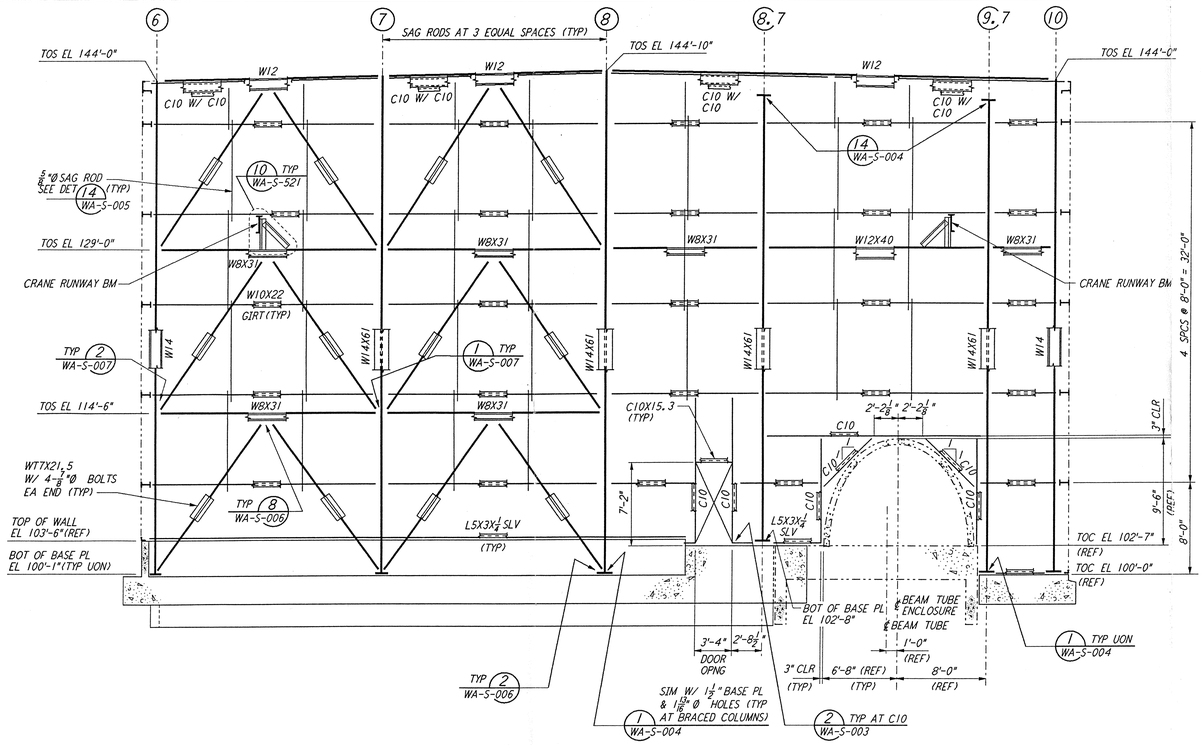

ELEVATION AT COLUMN LINE A

3/16" = 1'-0"

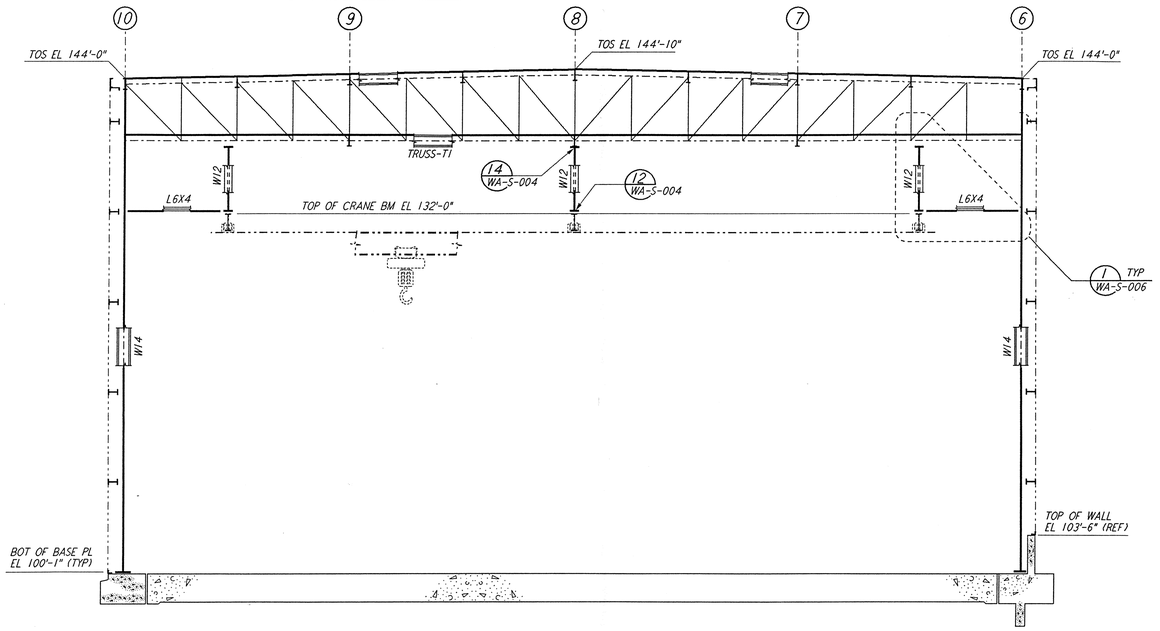

ELEVATION AT COLUMN LINES B, C, D & E

3/16" = 1'-0"

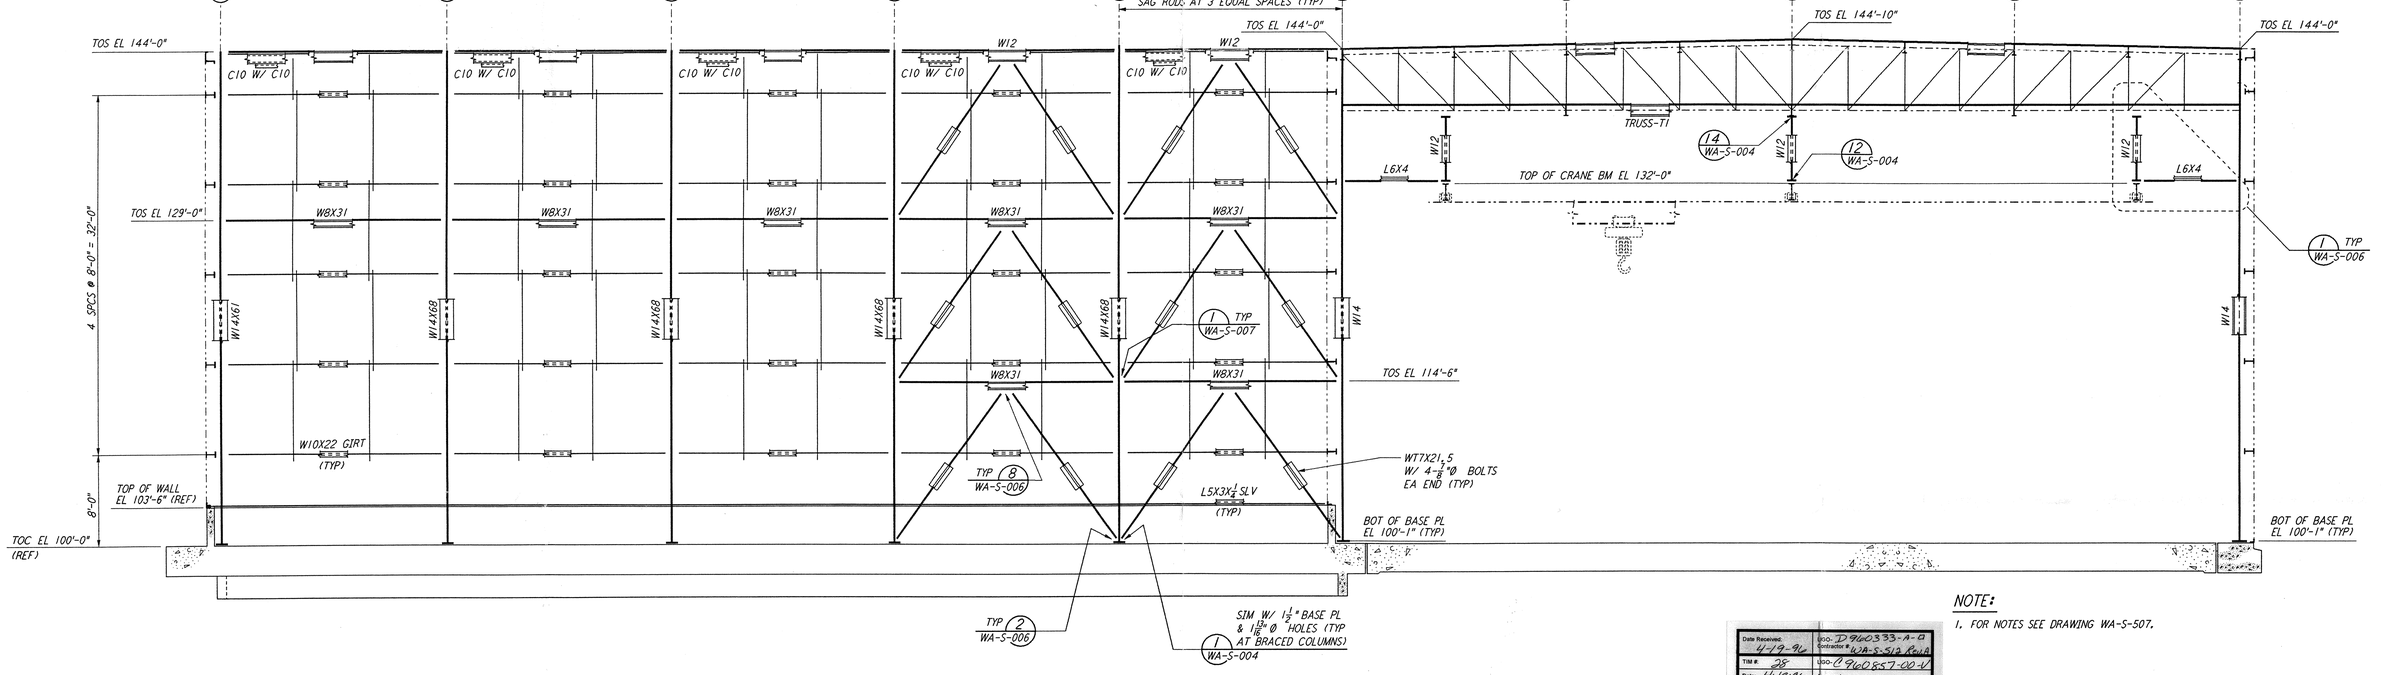

ELEVATION AT COLUMN LINE F

3/16" = 1'-0"

NOTE:

1. FOR NOTES SEE DRAWING WA-S-507.

Date Received: 4-19-96	LIGO: D960333-A-0 Contractor #: WA-S-512 Rev.A
TSM #: 28 Date: 4/19/96	LIGO: D960857-00-V Approved:
TQM #: Date: / /	LIGO: Approved:
Cert'l Transmittal Date: / /	LIGO: Approved:

0 4 8 12 16 20FT
3/32" = 1'-0"

REFERENCES		REVISIONS							
DRAWING NO.	DESCRIPTION	NO.	DATE	BY	CHKD	ENGR	PROJ	DESCRIPTION	
		A	4-19-96	MCS	bbm	PM	[illegible]	FINAL DESIGN REVIEW & BID	

DRAWN	MCS
CHECKED	
ENGINEER	
PROJ	

PARSONS
100 WEST WALNUT STREET
PASADENA, CALIFORNIA

LIGO
CALIFORNIA INSTITUTE OF TECHNOLOGY
MASSACHUSETTS INSTITUTE OF TECHNOLOGY

LASER INTERFEROMETER GRAVITATIONAL-WAVE OBSERVATORY
SITE NO. 1 - HANFORD, WASHINGTON

TITLE: STRUCTURAL CORNER STATION LVEA FRAMING ELEVATIONS SHEET 6
LIGO D960333-A-0

SCALE	CONTRACT NUMBER	PROJECT NUMBER
AS NOTED	PP150969	8094

SHEET NUMBER: WA-S-512
REVISIONS: A

LIGOWAF.BDR

Apr 19 96 08:47:51 S:\WAS\DWG\WAS512.DGN