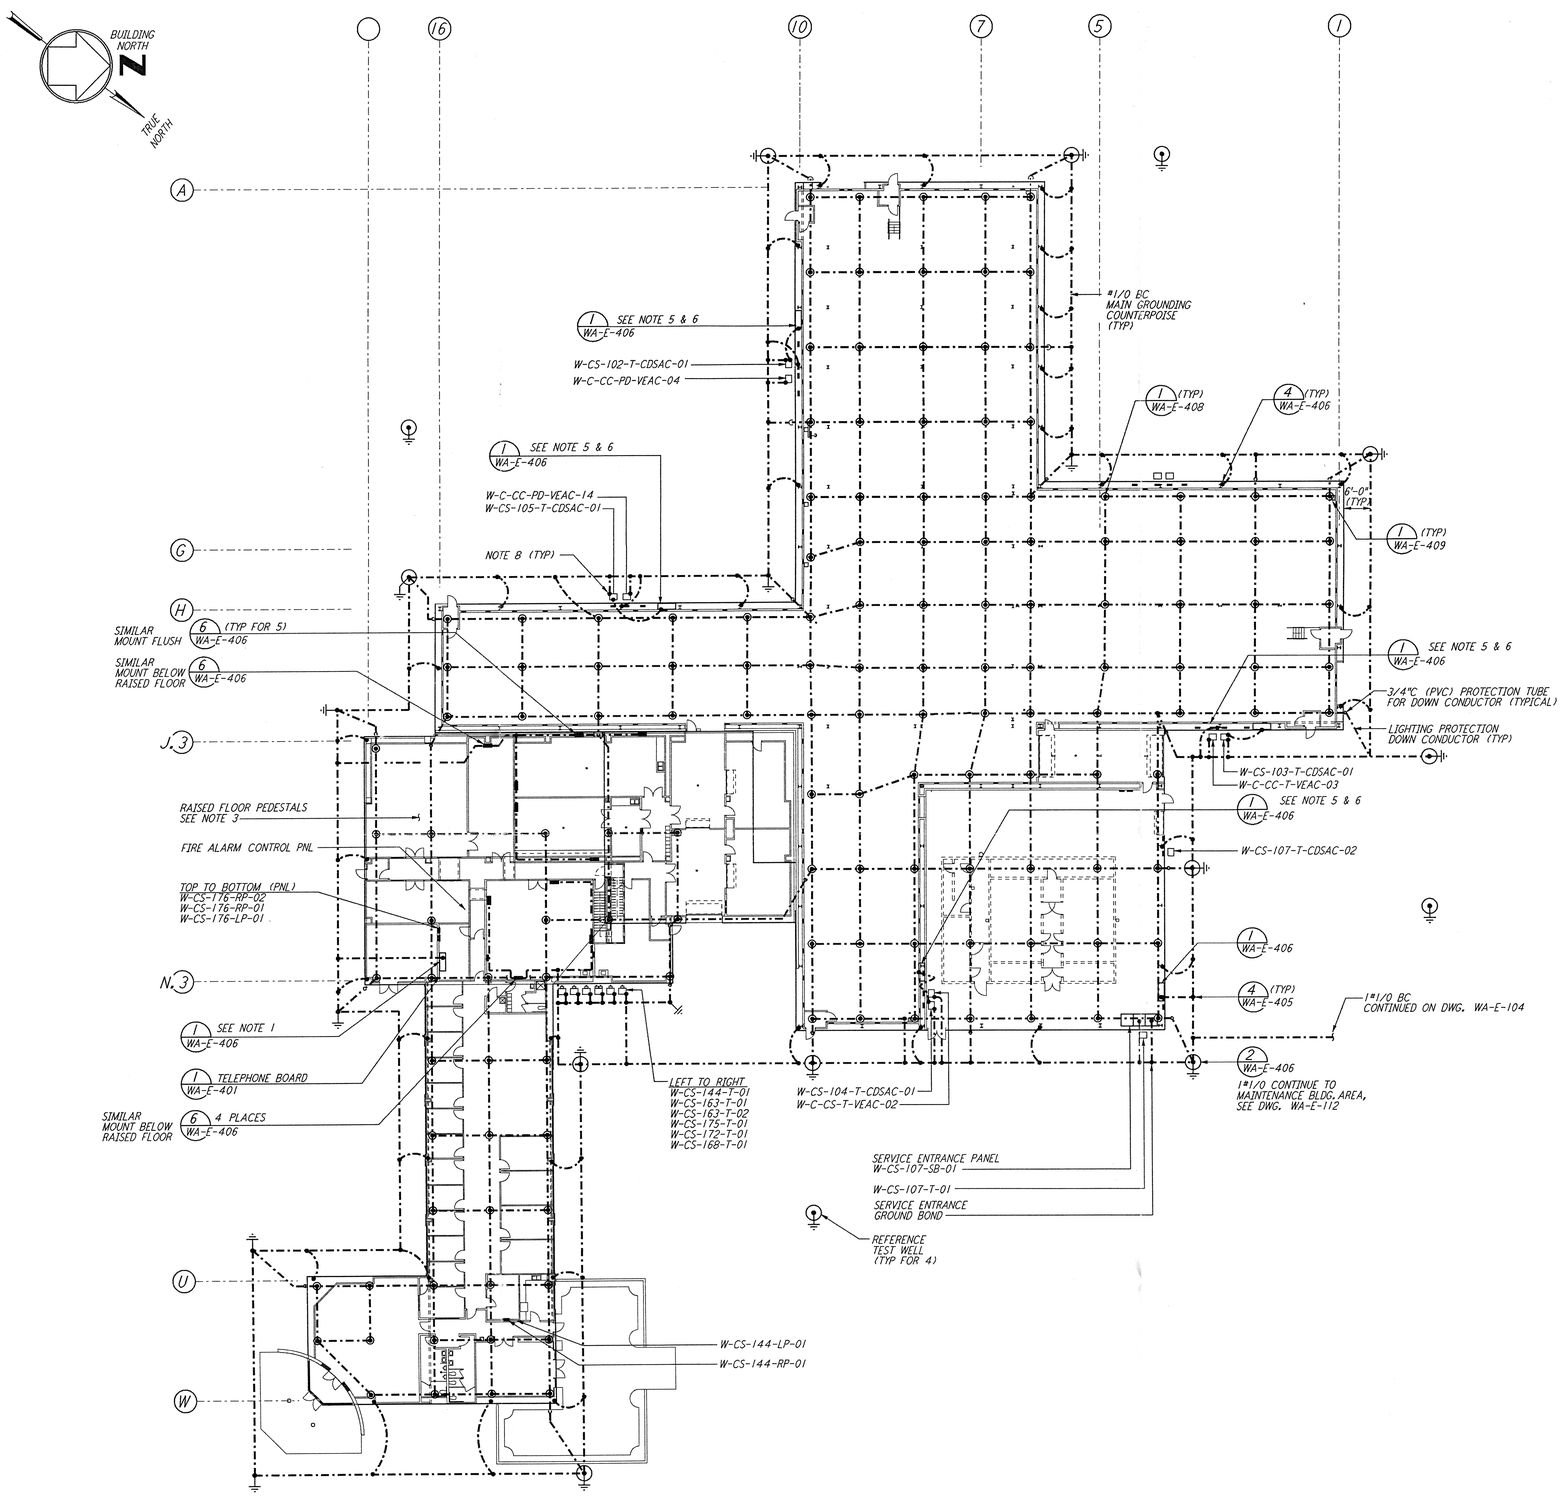

GENERAL NOTES:

1. FOR SYMBOLS, ABBREVIATIONS AND ACRONYMS SEE DWG. WA-E-001.
2. FOR PLAN SYMBOLS SEE DWG. WA-E-002.
3. FOR GROUNDING STANDARD INSTALLATION DETAILS SEE DWG. WA-E-406, WA-E-407, AND WA-E-408.
4. PANELBOARDS SHOWN FOR REFERENCE ONLY.

GENERAL NOTES (LIGHTNING PROTECTION)

1. INSTALLATION SHALL COMPLY IN ALL RESPECTS WITH LIGHTNING PROTECTION INSTITUTE (LPI) CODE 175 AS REQUIRED PER NFPA 780.
2. FOR LIGHTNING PROTECTION INSTALLATION DETAILS, SEE DWG WA-E-408.

   BLDG. METAL WITH CORRUGATED SIDING ROOF FINISH SINGLE PLY MEMBRANE

   GABLE. ROOF (CENTERED RIDGE) LESS THAN 75'H. LOWER ROOF PROTECTION FOR 50'OR LESS (NFPA 780-10)
3. LOCATE AIR TERMINALS AS SHOWN.
4. SUPPORT ALL EXPOSED ROOF. DOWNLEAD AND BONDING CABLE AT 4'-0" ON CENTER MAXIMUM, SEE DETAIL 17 ON WA-E-408.
5. ALL MATERIALS SHALL BE U.L. APPROVED WITH "A" LABELS ON CONDUCTORS AT 10'-0" INTERVALS AND "B" LABELS ON ALL AIR TERMINALS.
6. UNLESS OTHERWISE INDICATED ALL MATERIALS SHOWN HEREIN SHALL BE BY THOMPSON LIGHTNING PROTECTION INC. MFR. OR EQUAL.
7. LIGHTING PROTECTION SHALL BE PER SPECIFICATION SECTION 16670 DRAWING PRESENTATION IS FOR UNDERSTANDING ONLY.

NOTES:

1. CONNECT GROUNDING CONDUCTOR TO REBAR AT BOTTOM OF FOUNDATION. REBAR SHALL BE AT LEAST 20 FEET LONG AND 1/2" DIAMETER.
2. PEDESTALS AT RAISED FLOOR ROOMS SHALL BE GROUNDED; MINIMUM 10% OF ALL THROUGHOUT ENTIRE RAISED FLOOR.
3. ALL METAL PARTS SUPPORTING AIR HANDLING UNITS SHALL BE GROUNDED WITH 1#1/0 (GREEN) IN PVC CONDUIT, CONNECT TO GROUNDING PLATES, METAL-TO-METAL PARTS SHALL BE BONDED WITH 1#1/0 (GREEN) STRANDED SOFT DRAWN CU. WIRE.
4. TRANSFORMER GROUNDING IS LOW RESISTANCE TYPE CONNECT GROUND CONDUCTOR TO NEUTRAL AND CASE.
5. GROUND BOND CABLE BETWEEN TRANSFORMER NEUTRAL TERMINAL AND GROUND COUNTERPOISE SHALL BE DIRECT AND AS SHORT AS POSSIBLE.
6. CONNECT ISOLATED GROUND BAR TO CDSAC TRANSFORMER NEUTRAL WITH ISOLATED #1/0 COPPER CABLE.

0 20 40 60 80FT
1" = 20 FT

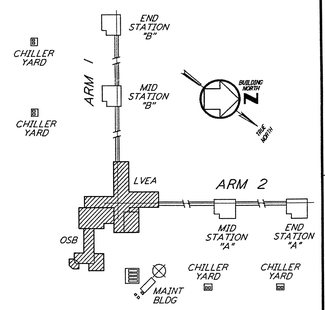

KEY PLAN

REFERENCES	
DRAWING NO.	DESCRIPTION

REVISIONS						
NO.	DATE	BY	CHKD	ENGR	PROJ	DESCRIPTION
A	4-19-96	J.G.	TTT	TDM	TDM	FINAL DESIGN REVIEW & BID

DRAWN	K.R.	
CHECKED		
ENGINEER		
PROJ		

PARSONS
100 WEST WALNUT STREET
PASADENA, CALIFORNIA

LIGO
CALIFORNIA INSTITUTE OF TECHNOLOGY
MASSACHUSETTS INSTITUTE OF TECHNOLOGY

LASER INTERFEROMETER
GRAVITATIONAL-WAVE OBSERVATORY
SITE NO. 1 - HANFORD, WASHINGTON

TITLE
ELECTRICAL
CORNER STATION
3RD INTERFEROMETER LVEA
GROUNDING PLAN

SCALE	CONTRACT NUMBER	PROJECT NUMBER
AS NOTED	PP150969	8094

SHEET NUMBER: WA-E-506
REVISIONS: A

LIGO-D960436-A-O

LIGOWAF3.BDR

This document and the design it covers are the property of PARSONS. They are loaned only with the borrower's expressed written agreement that they will not be reproduced, copied, loaned, exhibited, or used in any other way, except by written consent from PARSONS to the borrower.