This document and the design it covers are the property of **PARSONS**. They are loaned only with the borrower's expressed written agreement that they will not be reproduced, copied, loaned, exhibited, or used in any other way, except by written consent from **PARSONS** to the borrower.

DESIGN FILES: I:\ligo\sites\hanford\structural\...dgz

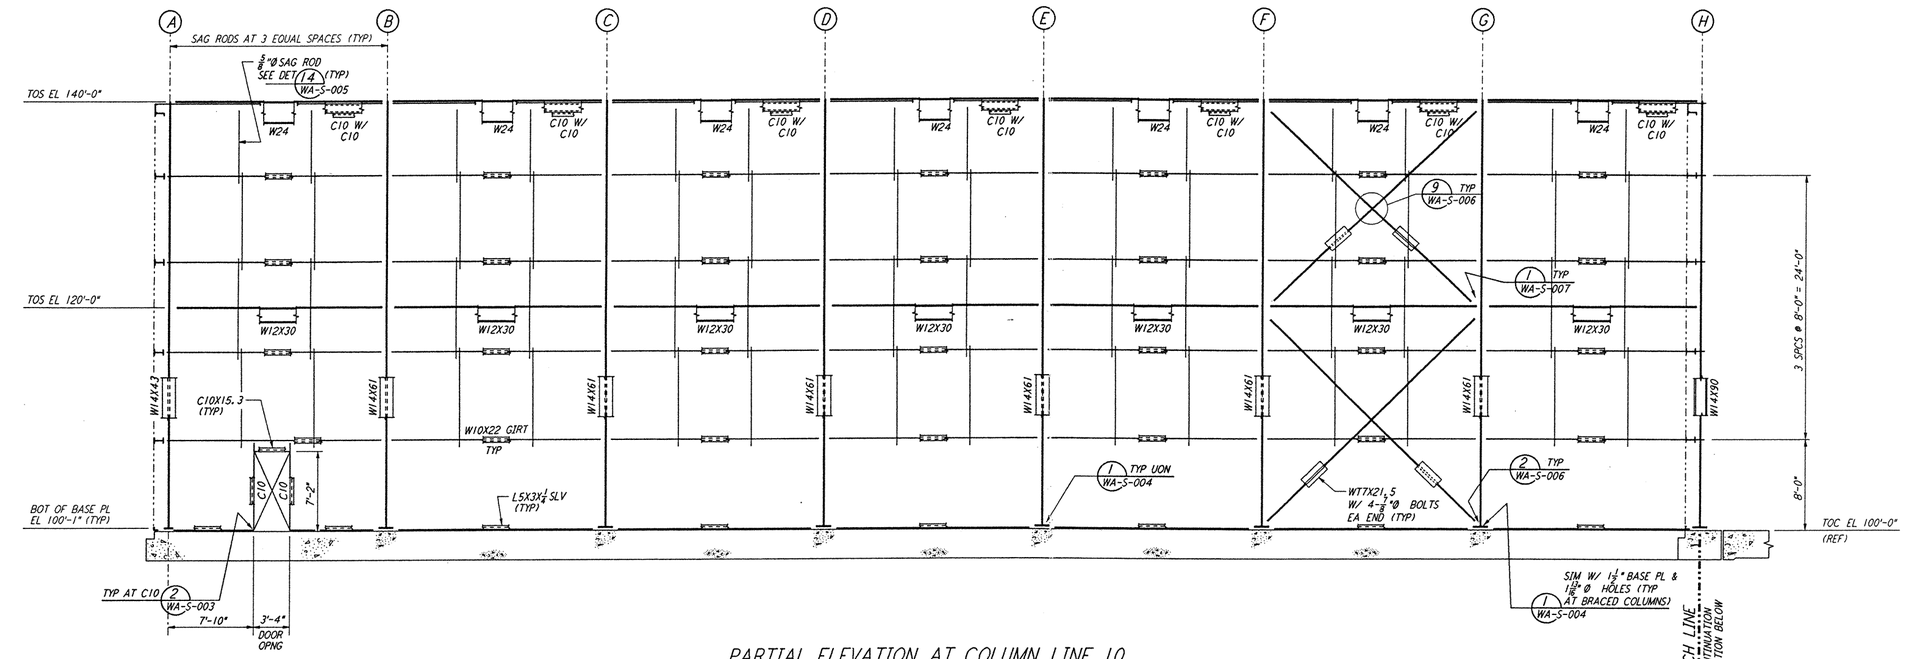

PARTIAL ELEVATION AT COLUMN LINE 10

3/16" = 1'-0"

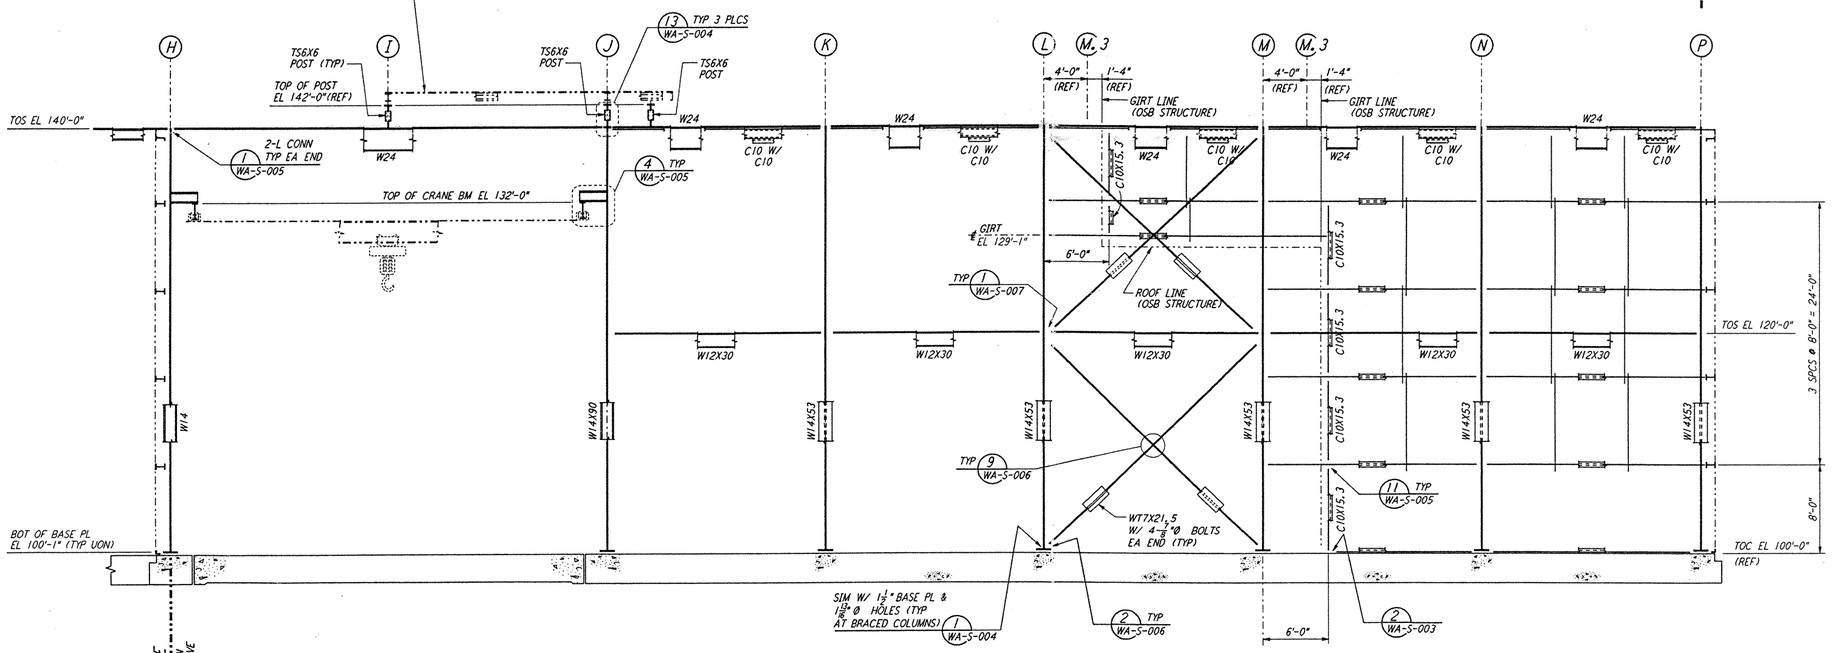

PARTIAL ELEVATION AT COLUMN LINE 10

3/16" = 1'-0"

NOTE:

1. FOR NOTES SEE DRAWING WA-S-108.

0 4 8 12 16 20FT

3/16" = 1'-0"

REFERENCES		REVISIONS							
DRAWING NO.	DESCRIPTION	NO.	DATE	BY	CHKD	ENGR	PROJ	DESCRIPTION
		B	4-19-96	MCS	DSM	PJP	JDD	FINAL DESIGN REVIEW
		A	10-31-95				TDM	PRELIMINARY DESIGN REVIEW

DRAWN	MCS
CHECKED	
ENGINEER	
PROJ	

PARSONS
100 WEST WALNUT STREET
PASADENA, CALIFORNIA

LIGO
CALIFORNIA INSTITUTE OF TECHNOLOGY
MASSACHUSETTS INSTITUTE OF TECHNOLOGY

LASER INTERFEROMETER GRAVITATIONAL-WAVE OBSERVATORY
SITE NO. 1 - HANFORD, WASHINGTON

TITLE	SCALE	CONTRACT NUMBER	PROJECT NUMBER
STRUCTURAL CORNER STATION LVEA FRAMING ELEVATIONS SHEET 4	AS NOTED	PP150969	8094
	SHEET NUMBER		REVISIONS
	WA-S-111		B

LIGO-D960474-B-D 1

LIGOWAF.BDR

Tue Apr 09 16:53:21 1996 S:\PCDIS\DWG\ENGSYS\WA\S111WA.PRF