This document and the design it covers are the property of PARSONS. They are loaned only with the borrower's expressed written agreement that they will not be reproduced, copied, loaned, exhibited, or used in any other way, except by written consent from PARSONS to the borrower.

DATE: 04/22/96 TIME: 11:48:07
DESIGN FILE: I:\ligo\site1\ee\bte602.d3z

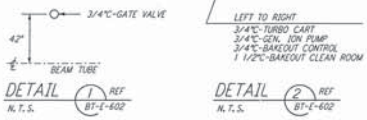

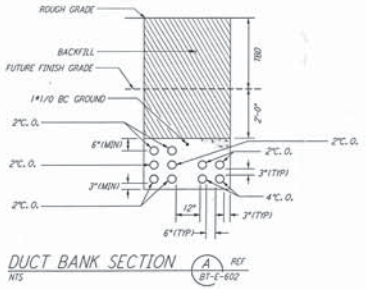

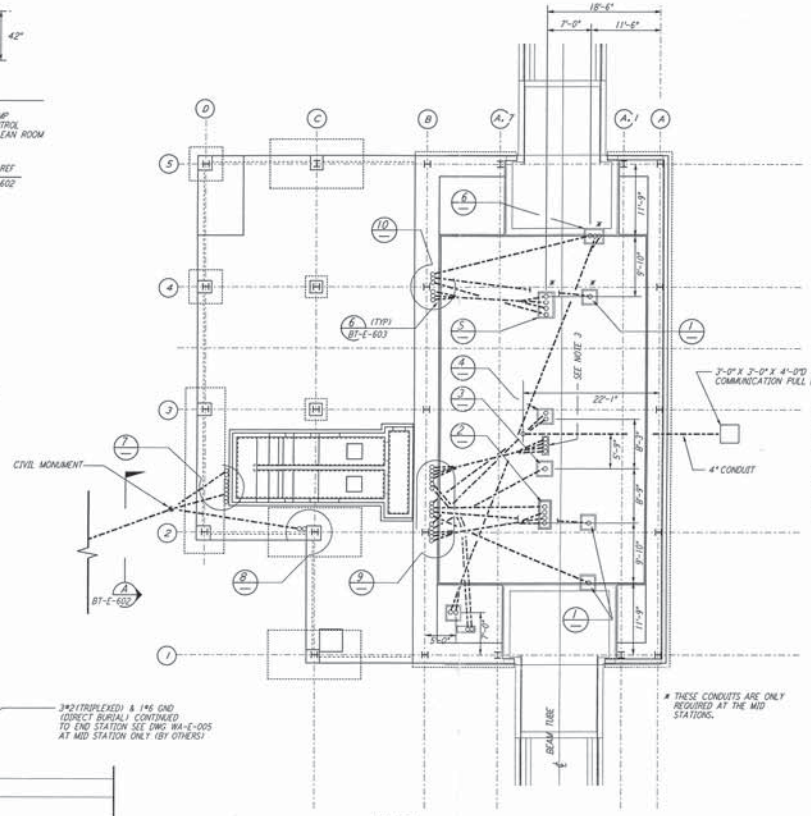

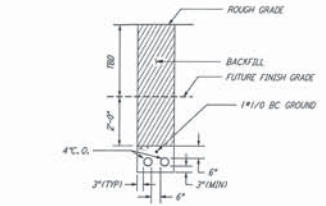

NOTES:

1. FOR STANDARD INSTALLATION DETAILS SEE DWG. BT-E-603 AND BT-E-604.
2. ALL RUNS ARE SHOWN DIAGRAMMATICALLY ONLY. CONTRACTOR SHALL COORDINATE INSTALLATION WITH OTHER DISCIPLINES.
3. COORDINATES OF CDS POWER CONDUIT STUB-UPS SHALL BE COORDINATED WITH THE CONSTRUCTION MANAGER.

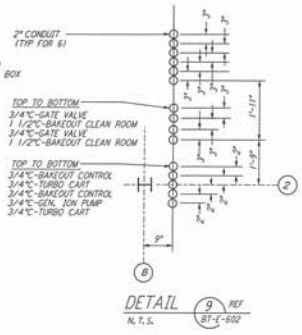

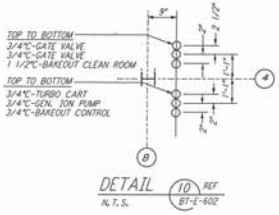

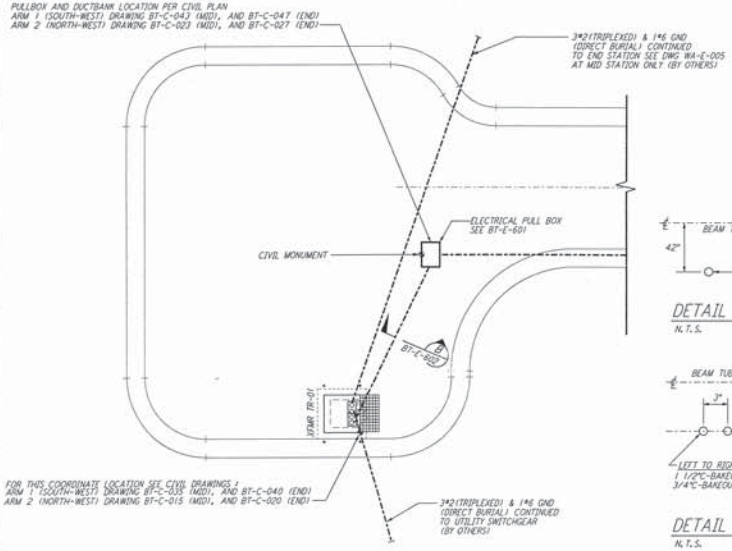

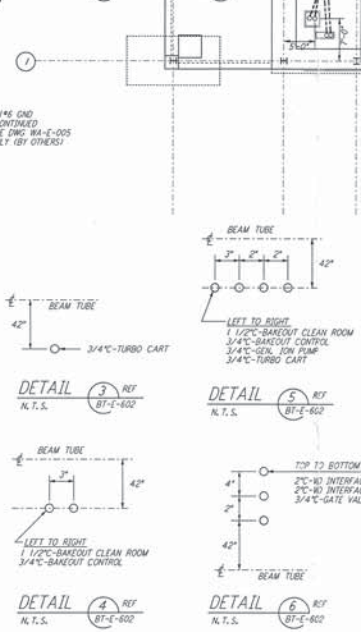

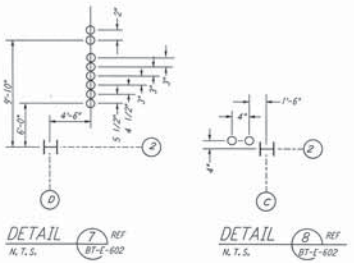

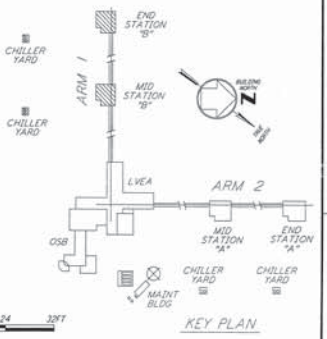

0 8 16 24 32FT
1/8"= 1'-0"

REFERENCES		REVISIONS						
DRAWING NO.	DESCRIPTION	NO.	DATE	BY	CHKD	ENGR	PROJ	DESCRIPTION
		A	4-15-96	[illegible]	L.A.	[illegible]	[illegible]	CHANGE ORDER #4

		M. M.
DRAWN		
CHECKED		
ENGINEER		
PROJ		

PARSONS
100 WEST WALNUT STREET
PASADENA, CALIFORNIA

LIGO
CALIFORNIA INSTITUTE OF TECHNOLOGY
MASSACHUSETTS INSTITUTE OF TECHNOLOGY

LASER INTERFEROMETER
GRAVITATIONAL-WAVE OBSERVATORY
BTE SITEWORK & FABRICATION - HANFORD, WA

TITLE
ELECTRICAL
MID & END STATIONS "B"
UNDERGROUND
PLAN

SCALE	CONTRACT NUMBER	PROJECT NUMBER
AS NOTED	PP150969	8094

SHEET NUMBER
BT-E-602

REVISIONS
A

LIGOTPLBGA