not be reproduced, copied, loaned, exhibited, or used in any other way, except by written consent from **PARSONS**, to the borrower.

This document and the design it covers are the property of **PARSONS**. They are loaned only with the borrower's expressed written agreement that they will

DATE: 05/08:96 TIME: 14:25:33
DESIGN FILE: I:\ligo\site1\st\bts102.dgz

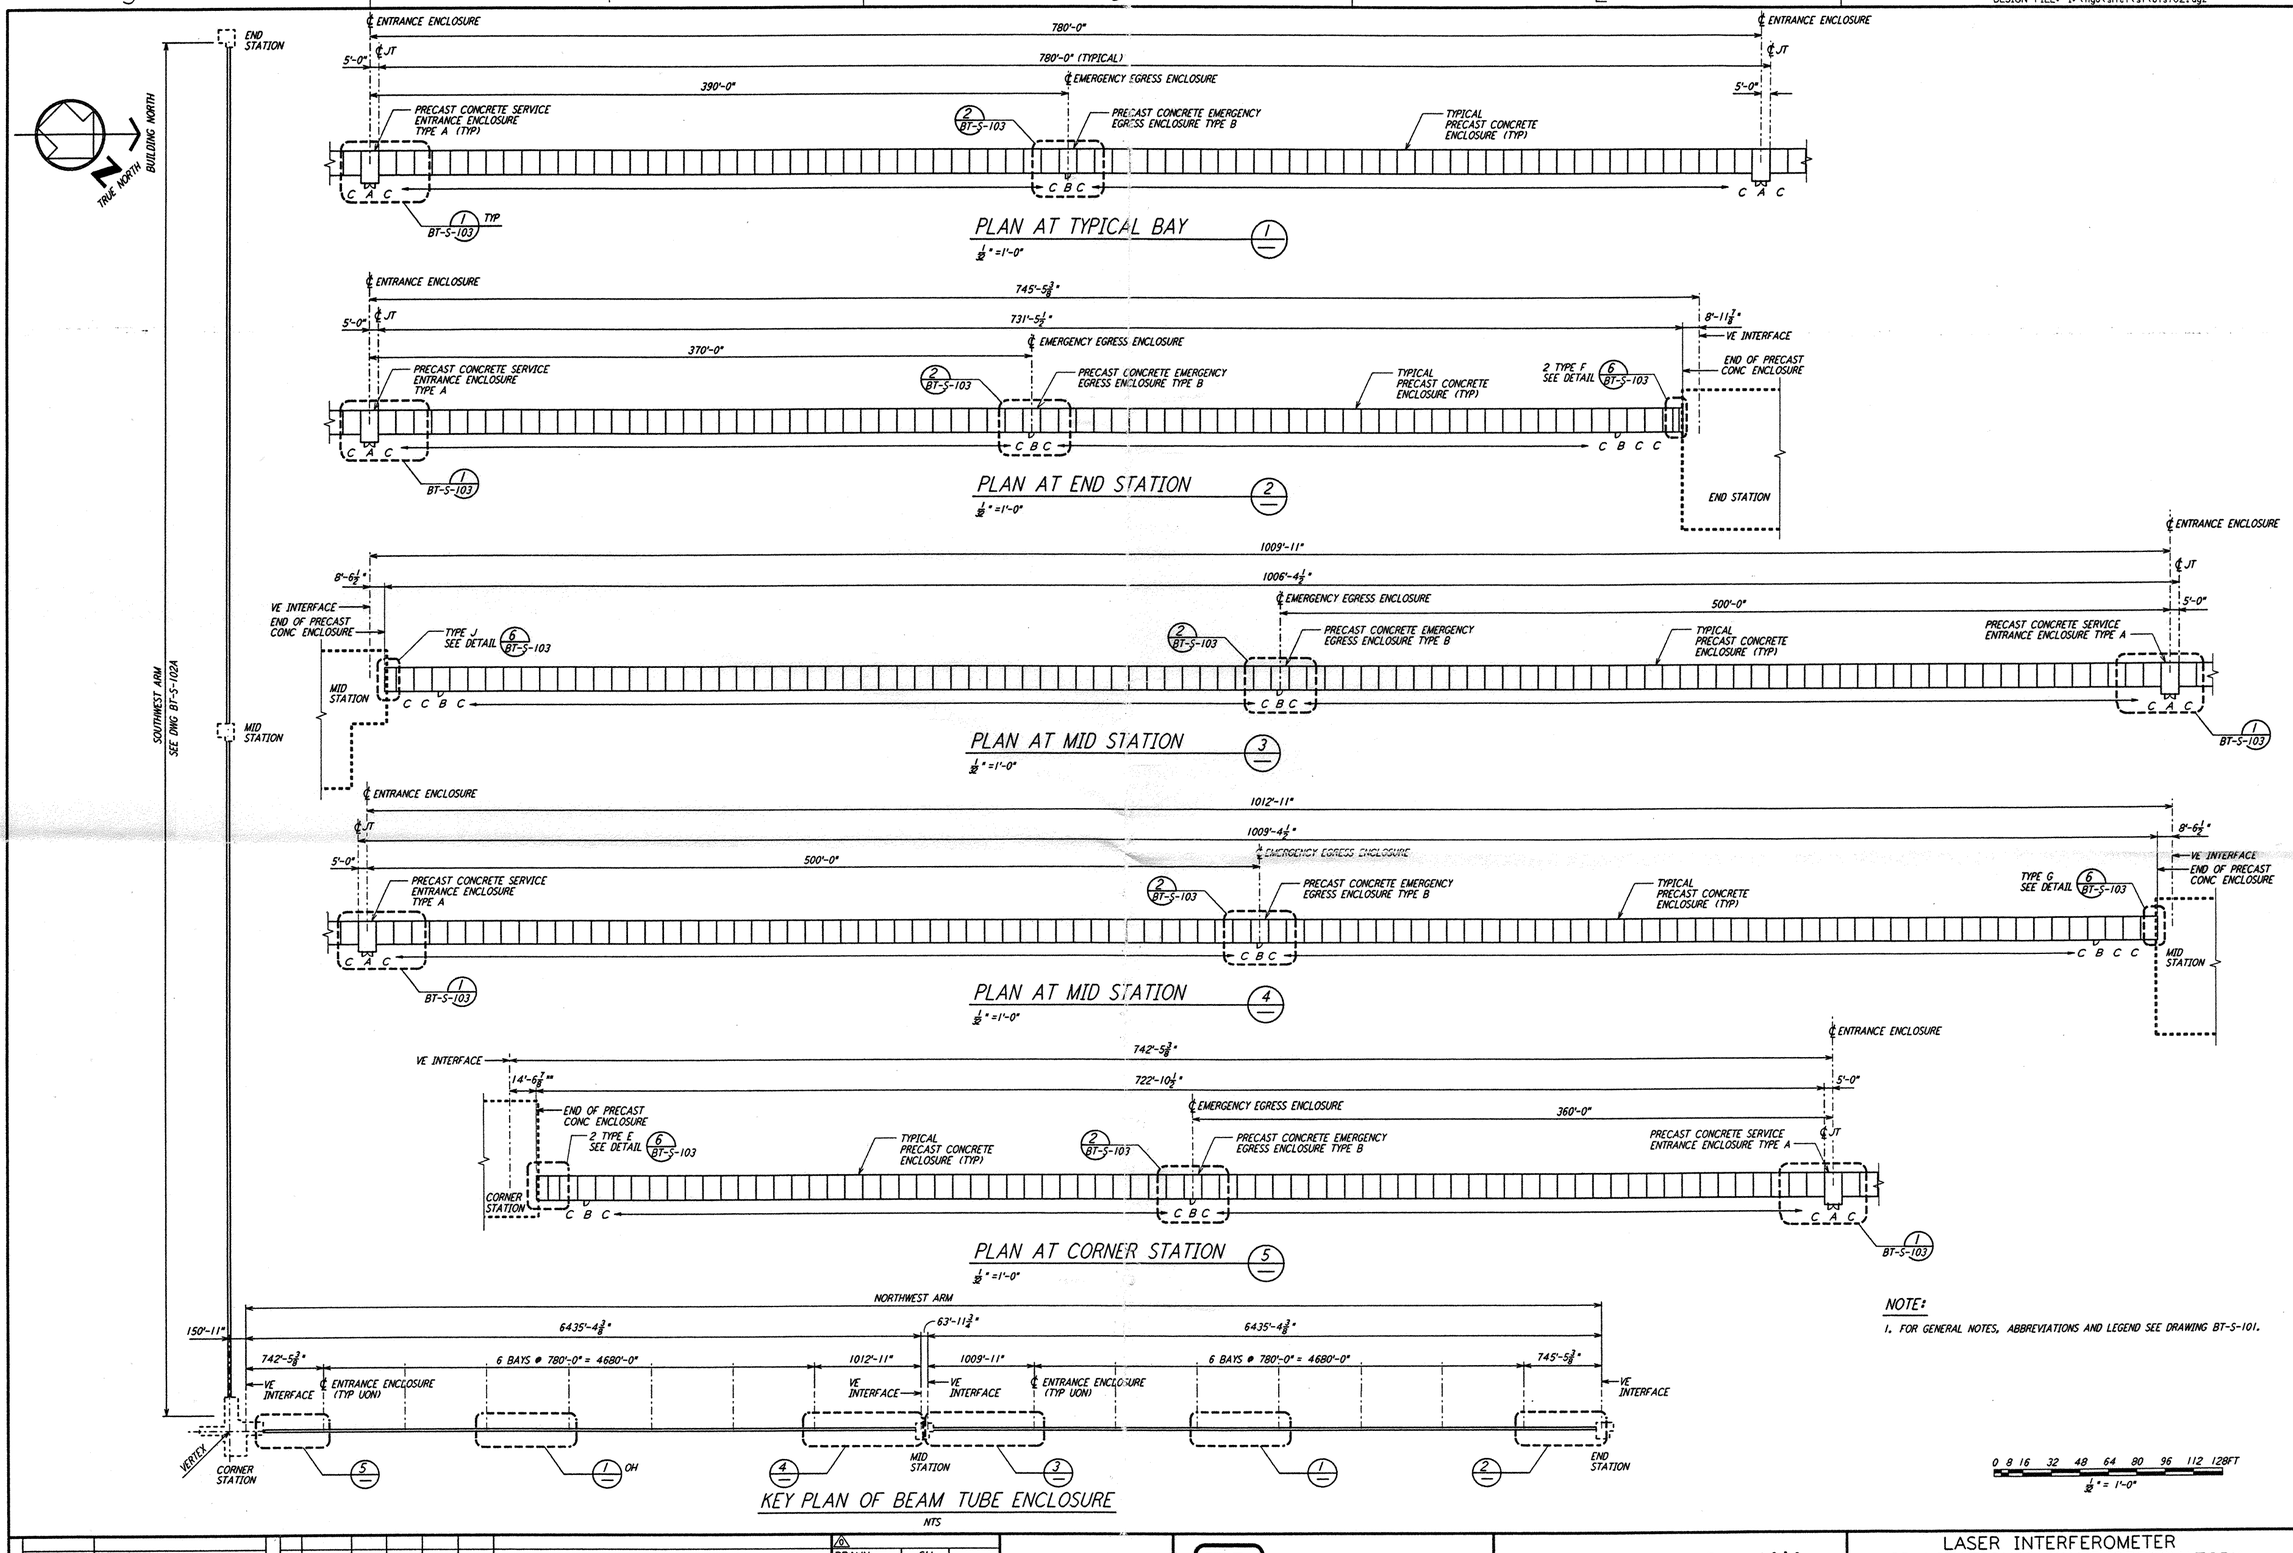

NOTE:

1. FOR GENERAL NOTES, ABBREVIATIONS AND LEGEND SEE DRAWING BT-S-101.

0 8 16 32 48 64 80 96 112 128FT
1/32" = 1'-0"

REFERENCES		REVISIONS						
DRAWING NO.	DESCRIPTION	NO.	DATE	BY	CHKD	ENGR	PROJ	DESCRIPTION
		A	5-10-96	MCS				ISSUED FOR BID

DRAWN	SH
CHECKED	
ENGINEER	
PROJ	

PARSONS
100 WEST WALNUT STREET
PASADENA, CALIFORNIA

LIGO
CALIFORNIA INSTITUTE OF TECHNOLOGY
MASSACHUSETTS INSTITUTE OF TECHNOLOGY

LASER INTERFEROMETER GRAVITATIONAL-WAVE OBSERVATORY
BTE INSTALLATION - HANFORD, WA

TITLE	SCALE	CONTRACT NUMBER	PROJECT NUMBER
STRUCTURAL KEY PLAN OF BEAM TUBE ENCLOSURE & PARTIAL ENLARGED PLAN	AS NOTED	PP150969	8094
	SHEET NUMBER: BT-S-102		REVISIONS: A

LIGO-D960781-A-D

LIGOBTIF.BDR

J:\PROJECTS\LIGO\SITE1\ST\BTS102.DGN 5-8-96 7:42:27 MCS