DATE: 11/06:96 TIME: 13:43:31
DESIGN FILE: I:\liga\site2\ar\laa201.d3z

not be reproduced, copied, loaned, exhibited, or used in any other way, except by written consent from PARSONS to the borrower.

This document and the design it covers are the property of PARSONS. They are loaned only with the borrower's expressed written agreement that they will

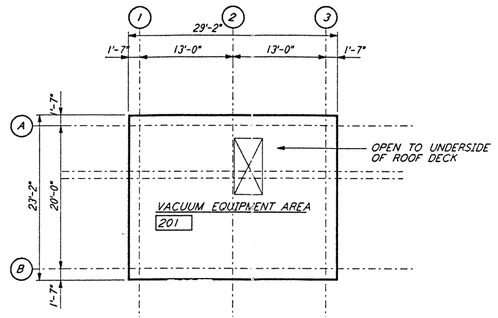

MID STATION "A"/ "B" REFLECTED CEILING PLAN
1/8"=1'-0" — 4 LA-A-201

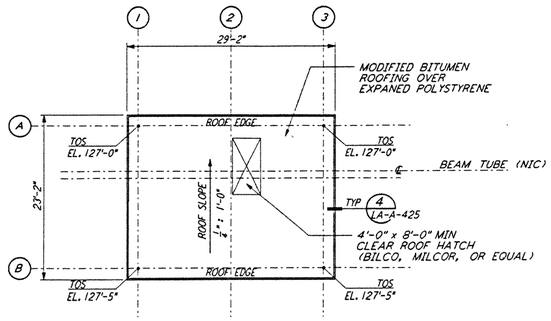

MID STATION "A" / "B" ROOF PLAN
1/8"=1'-0" — 1 LA-A-201

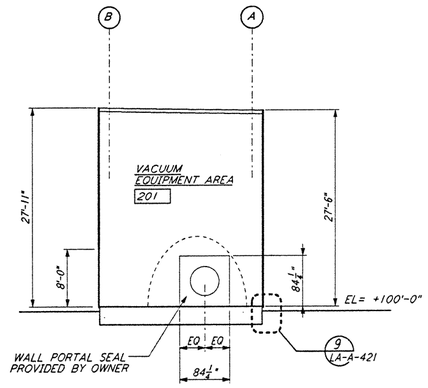

SECTION
1/8"=1'-0" — A LA-A-201

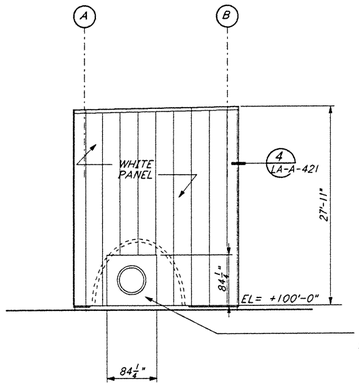

ELEVATION
1/8"=1'-0" — A LA-A-201

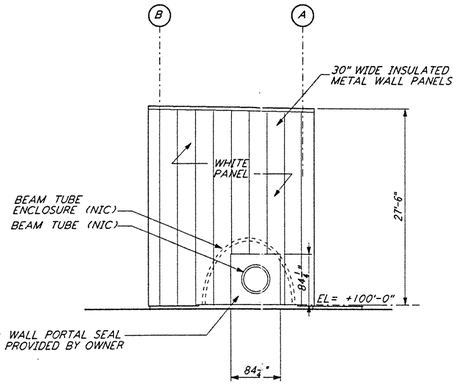

ELEVATION
1/8"=1'-0" — C LA-A-201

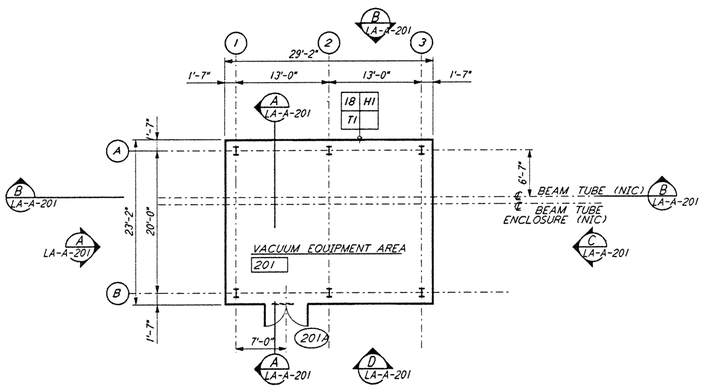

MID STATION "A" FLOOR PLAN
1/8"=1'-0" — 2 LA-A-201

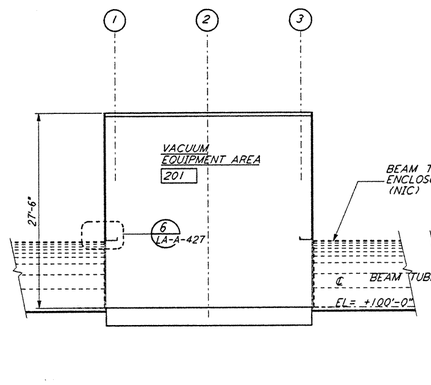

SECTION
1/8"=1'-0" — B LA-A-201

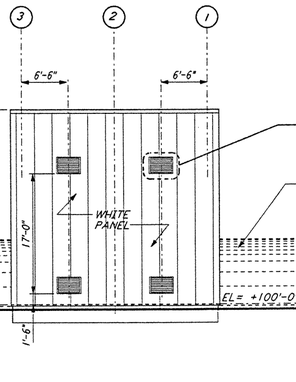

ELEVATION
1/8"=1'-0" — B LA-A-201

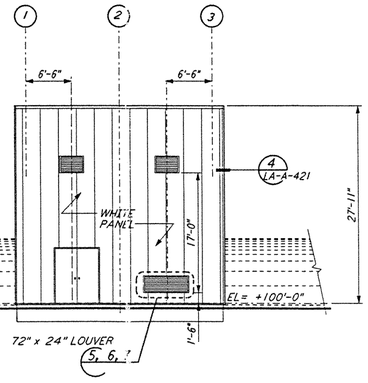

ELEVATION
1/8"=1'-0" — D LA-A-201

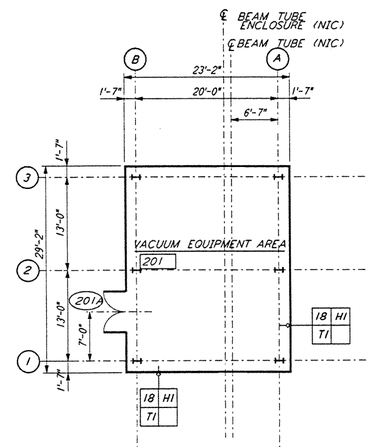

MID STATION "B" FLOOR PLAN
1/8"=1'-0" — 3 LA-A-201

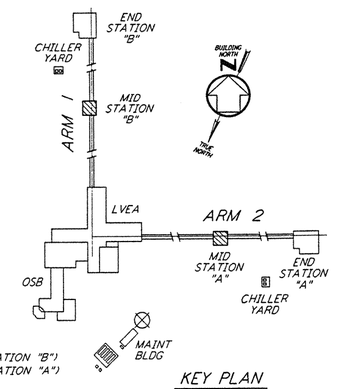

KEY PLAN

0 8 16 24 32FT
1/8" = 1'-0"

DATUM POINT EL +100.00 = 61.00' (MID STATION "B")
DATUM POINT EL +100.00 = 63.00' (MID STATION "A")

REFERENCES		REVISIONS						
DRAWING NO.	DESCRIPTION	NO.	DATE	BY	CHKD	ENGR	PROJ	DESCRIPTION
			"					
				"			"	

ISSUED FOR CONTRUCTION		
DRAWN	CKT	11-15-96
CHECKED	TB	11-15-96
ENGINEER	SF	11-15-96
PROJ	82049	11/15/96

ALEXIA KIRK REG. No. 29,[illegible] STATE OF LOUISIANA REGISTERED ARCHITECT 11-15-96

PARSONS
100 WEST WALNUT STREET
PASADENA, CALIFORNIA

LIGO
CALIFORNIA INSTITUTE OF TECHNOLOGY
MASSACHUSETTS INSTITUTE OF TECHNOLOGY

LASER INTERFEROMETER GRAVITATIONAL-WAVE OBSERVATORY
SITE NO. 2 - LIVINGSTON, LOUISIANA

TITLE: ARCHITECTURAL MID STATIONS PLANS/SECTIONS/ELEVATIONS

SCALE	CONTRACT NUMBER	PROJECT NUMBER
AS NOTED	PP150969	8094

SHEET NUMBER: LA-A-201 REVISIONS: 0

LIGO-D960892-00-D

LIGOLAF3.BDR

Wed Nov 06 13:42:57 1996 S:\PARSONS\LIGO\LIVINGSTON\AR\LAA201.DWG