This document and the design it covers are the property of PARSONS. They are loaned only with the borrower's expressed written agreement that they will not be reproduced, copied, loaned, exhibited, or used in any other way, except by written consent from PARSONS to the borrower.

DATE: 07/23:96 TIME: 15:53:11
DESIGN FILE: I:\ligo\site2\ee\lae101.d3z

BUILDING NORTH
TRUE NORTH

NOTES:

1. FOR GENERAL NOTES AND LEGEND, SEE DWG. LA-E-100.
2. ALL CDSAC CONDUIT EMBEDED WITHIN AND BELOW LVEA FLOOR SLABS SHALL BE 2" IN SIZE AND SPACED 4" ON CENTER AT STUB-UPS.

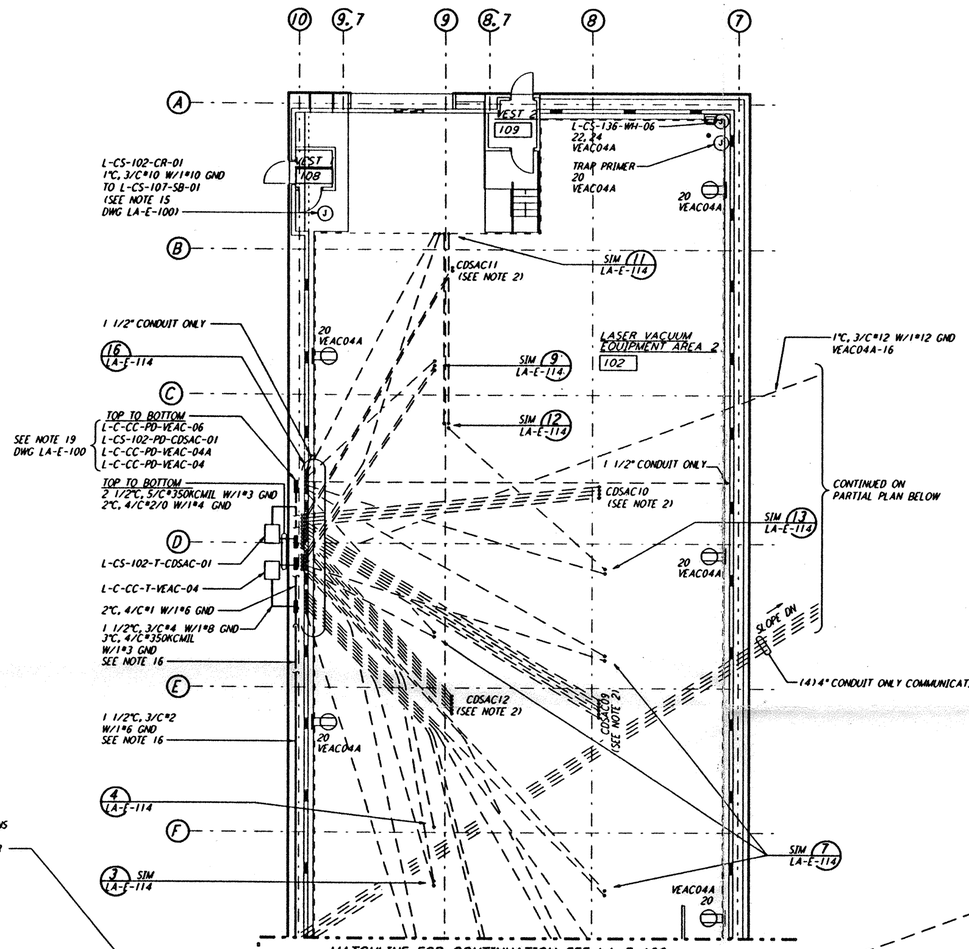

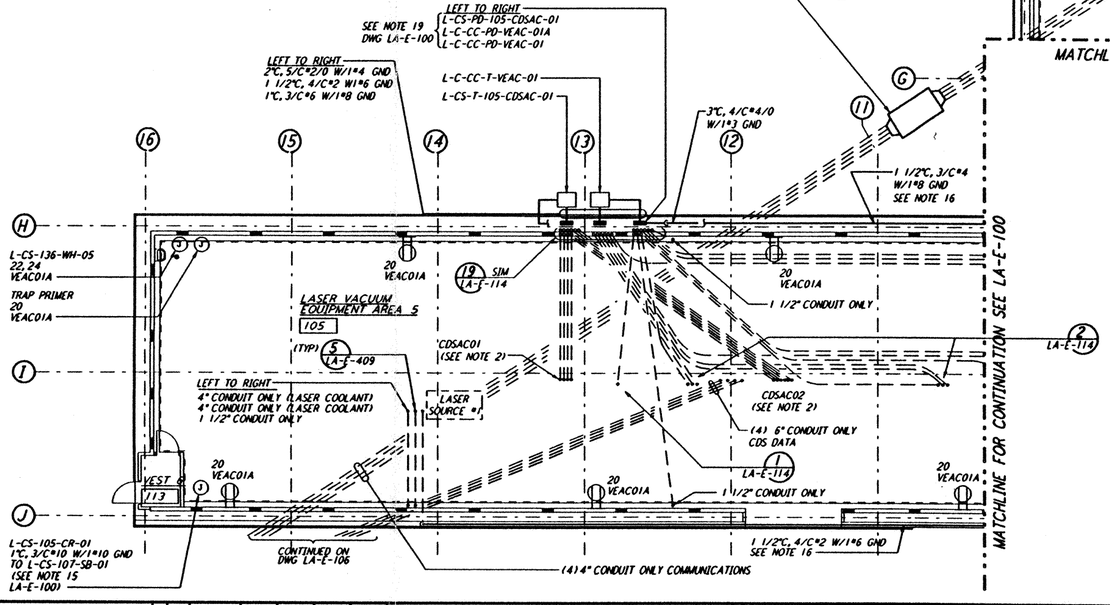

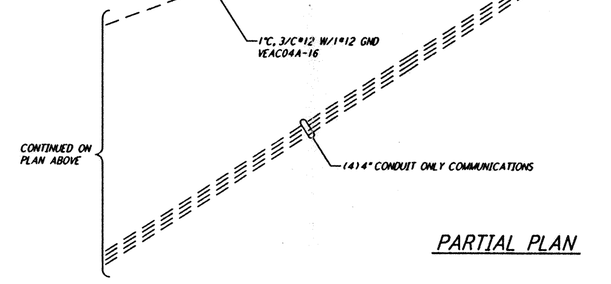

PARTIAL PLAN

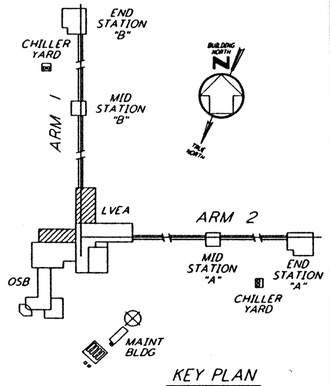

KEY PLAN

0 8 16 24 32FT
1/8" = 1'-0"

REFERENCES		REVISIONS							
DRAWING NO.	DESCRIPTION	NO.	DATE	BY	CHKD	ENGR	PROJ	DESCRIPTION
		C	7-24-96	MM	JCL	KR	TDM	ISSUED FOR BID
		B	6-14-96	MM	JCL		TDM	FINAL DESIGN REVIEW
		A	10-31-95				TDM	PRELIMINARY DESIGN REVIEW

DRAWN	M. M.	
CHECKED		
ENGINEER		
PROJ		

PARSONS
100 WEST WALNUT STREET
PASADENA, CALIFORNIA

LIGO
CALIFORNIA INSTITUTE OF TECHNOLOGY
MASSACHUSETTS INSTITUTE OF TECHNOLOGY

LASER INTERFEROMETER
GRAVITATIONAL-WAVE OBSERVATORY
SITE NO. 2 - LIVINGSTON, LOUISIANA

TITLE: ELECTRICAL
CORNER STATION
LVEA AREAS 102, 105
RECEPTACLE & POWER PLAN

SCALE	CONTRACT NUMBER	PROJECT NUMBER
AS NOTED	PP150969	8094

SHEET NUMBER: LA-E-101
REVISIONS: C

LIGO-D961003-C-O

LIGOLAF3.BDR

Tue Jul 23 15:52:32 1996 s3-v18b2 J:\PLOTS\QUEUES\V18B2\EE101.PRF