DATE: 10/22:96 TIME: 17:43:55
DESIGN FILE: I:\ligo\site2\ee\la_e214.d3z

not be reproduced, copied, loaned, exhibited, or used in any other way, except by written consent from **PARSONS**. to the borrower.

This document and the design it covers are the property of **PARSONS**. They are loaned only with the borrower's expressed written agreement that they will

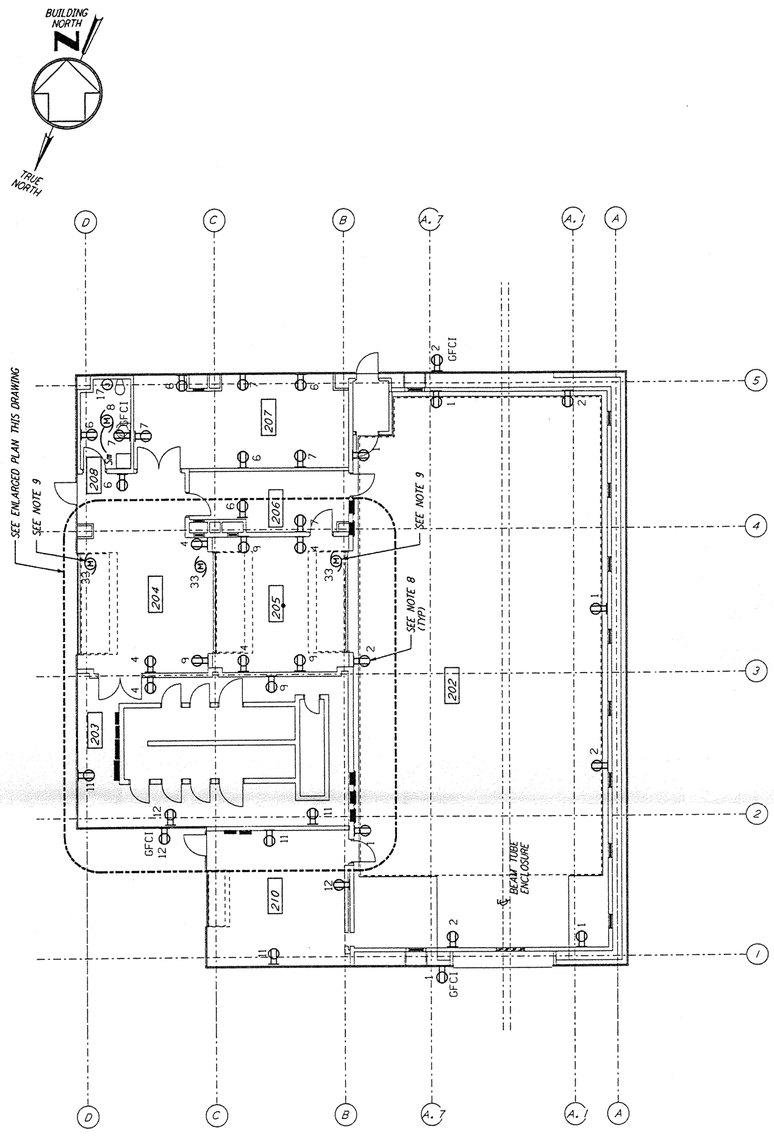

POWER PLAN
1/8" = 1'-0"

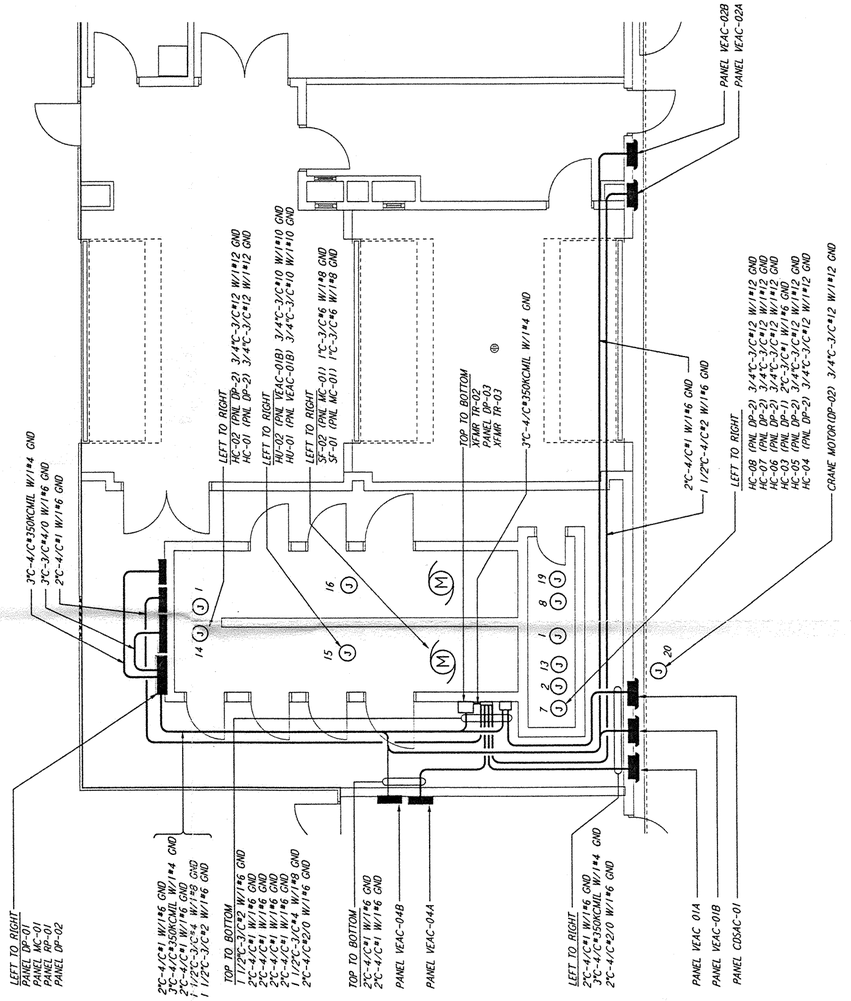

ENLARGED PLAN
1/4" = 1'-0"

NOTES:

1. FOR STANDARD SYMBOLS, ABBREVIATIONS AND ACRONYMS SEE DWG. LA-E-001.
2. FOR ELECTRICAL SYMBOLS SEE DWG. LA-E-002.
3. FOR STANDARD INSTALLATION DETAILS SEE DWG. LA-E-404 AND LA-E-409.
4. FOR CABLE TYPE DESCRIPTION SEE DWG. LA-E-007.
5. ALL CONDUIT RUNS ARE SHOWN DIAGRAMMATICALLY ONLY, CONTRACTOR SHALL COORDINATE INSTALLATION WITH OTHER DISCIPLINES.
6. FOR SINGLE LINE DIAGRAM, SEE DWG. LA-E-008.
7. FOR EQUIPMENT LOCATION, SEE HVAC DWG. LA-H-211.
8. ALL CIRCUITS SHOWN ON THIS DRAWING ARE FROM PANEL RP01 UNLESS OTHERWISE NOTED.
9. CIRCUIT SHOWN FEEDING THESE ITEMS ARE FROM DP-02.
10. PANEL SCHEDULES ARE SHOWN ON DRAWINGS LA-E-205 AND LA-E-206.

0 4 8 12 16FT
1/4" = 1'-0"

0 8 16 24 32FT
1/8" = 1'-0"

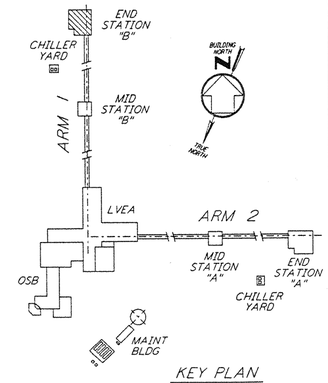

KEY PLAN

REFERENCES

DRAWING NO.	DESCRIPTION
LA-E-203	END STATION A UNDERGROUND PLAN

REVISIONS

NO.	DATE	BY	CHKD	ENGR	PROJ	DESCRIPTION

ISSUED FOR CONSTRUCTION		
DRAWN	M. M.	11-15-96
CHECKED	JCL	7-24-96
ENGINEER	[illegible]	10-25-96
PROJ	ERDYA	11/15/96

STATE OF LOUISIANA
KEN C. K. PASSING
REG. No. 03704
REGISTERED
PROFESSIONAL ENGINEER
IN
ELECTRICAL ENGINEERING
Ken C. K. Passing 25 oct 96

PARSONS
100 WEST WALNUT STREET
PASADENA, CALIFORNIA

LIGO
CALIFORNIA INSTITUTE OF TECHNOLOGY
MASSACHUSETTS INSTITUTE OF TECHNOLOGY

LASER INTERFEROMETER
GRAVITATIONAL-WAVE OBSERVATORY
SITE NO. 2 - LIVINGSTON, LOUISIANA

TITLE
ELECTRICAL
END STATION B
ABOVEGROUND POWER PLAN

SCALE	CONTRACT NUMBER	PROJECT NUMBER
AS NOTED	PP150969	8094

SHEET NUMBER
LA-E-214

REVISIONS
1

LIGO-D961035-00-B

LIGOLAF3.BOR

5 4 3 2 1

E D C B A