NOTES: (UNLESS OTHERWISE SPECIFIED)

REV.	DATE	DCN #	DRAWING TREE #

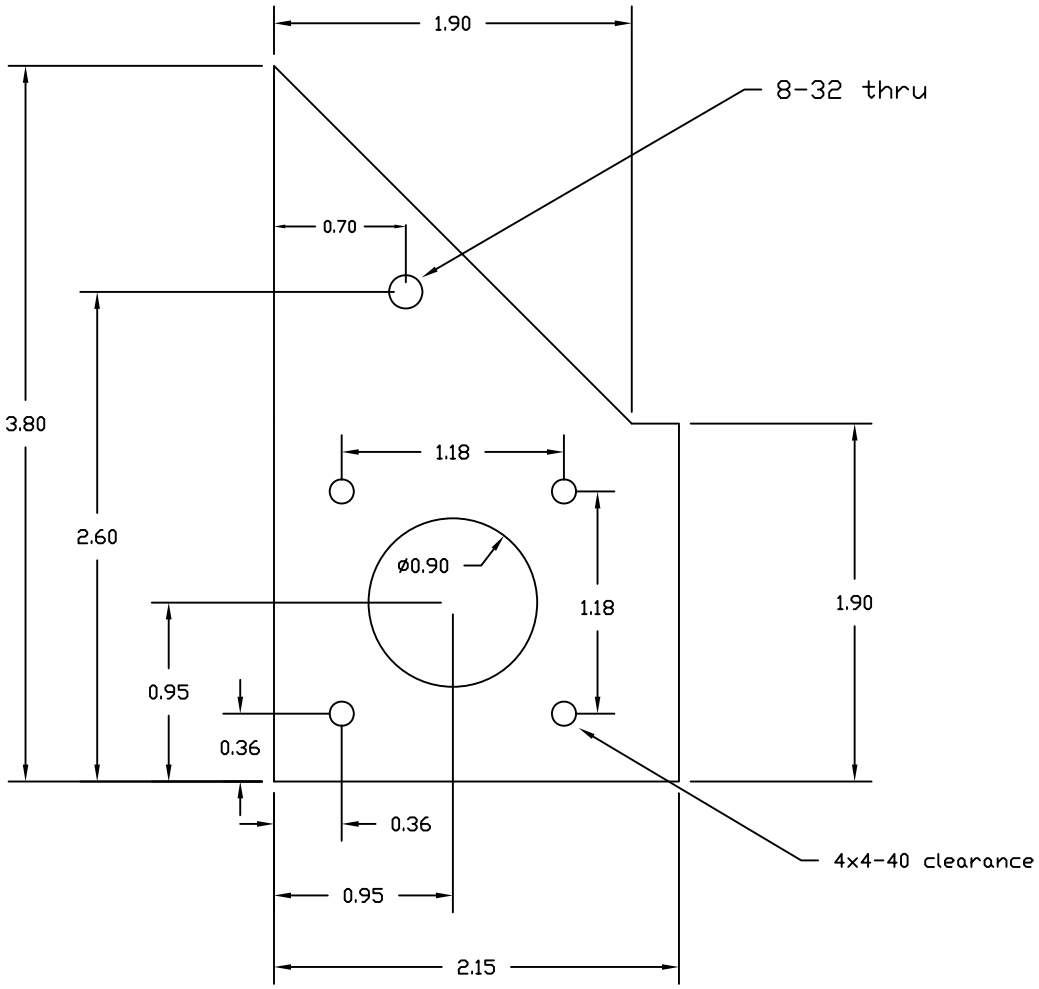

DIMENSIONS ARE IN INCHES

TOLERANCES:
.XX ± .01
.XXX ± .001
ANGULAR±

MATERIAL
ALUMINUM

FINISH

	NAME	DATE
DRAWN	PHIL WILLEMS	FEB 8 2008
CHECKED		

COMMENTS:
MAKE FROM .25" PLATE

LIGO — CALIFORNIA INSTITUTE OF TECHNOLOGY
MASSACHUSETTS INSTITUTE OF TECHNOLOGY

SYSTEM AOS

SUB-SYSTEM TCS

NEXT ASSY

PART NAME PERISCOPE ASSEMBLY PLATE

SIZE A | DWG. NO. D080101-00-D | REV.

SCALE: | SHEET 1 OF 1

FILE NAME/LOCATION: