NOTES:

1. POSITIONS ARE MIRROR-IMAGED (LEFT/RIGHT) FOR Y_ARM (LEFT ARM) MID- AND END-STATION BLDGS.

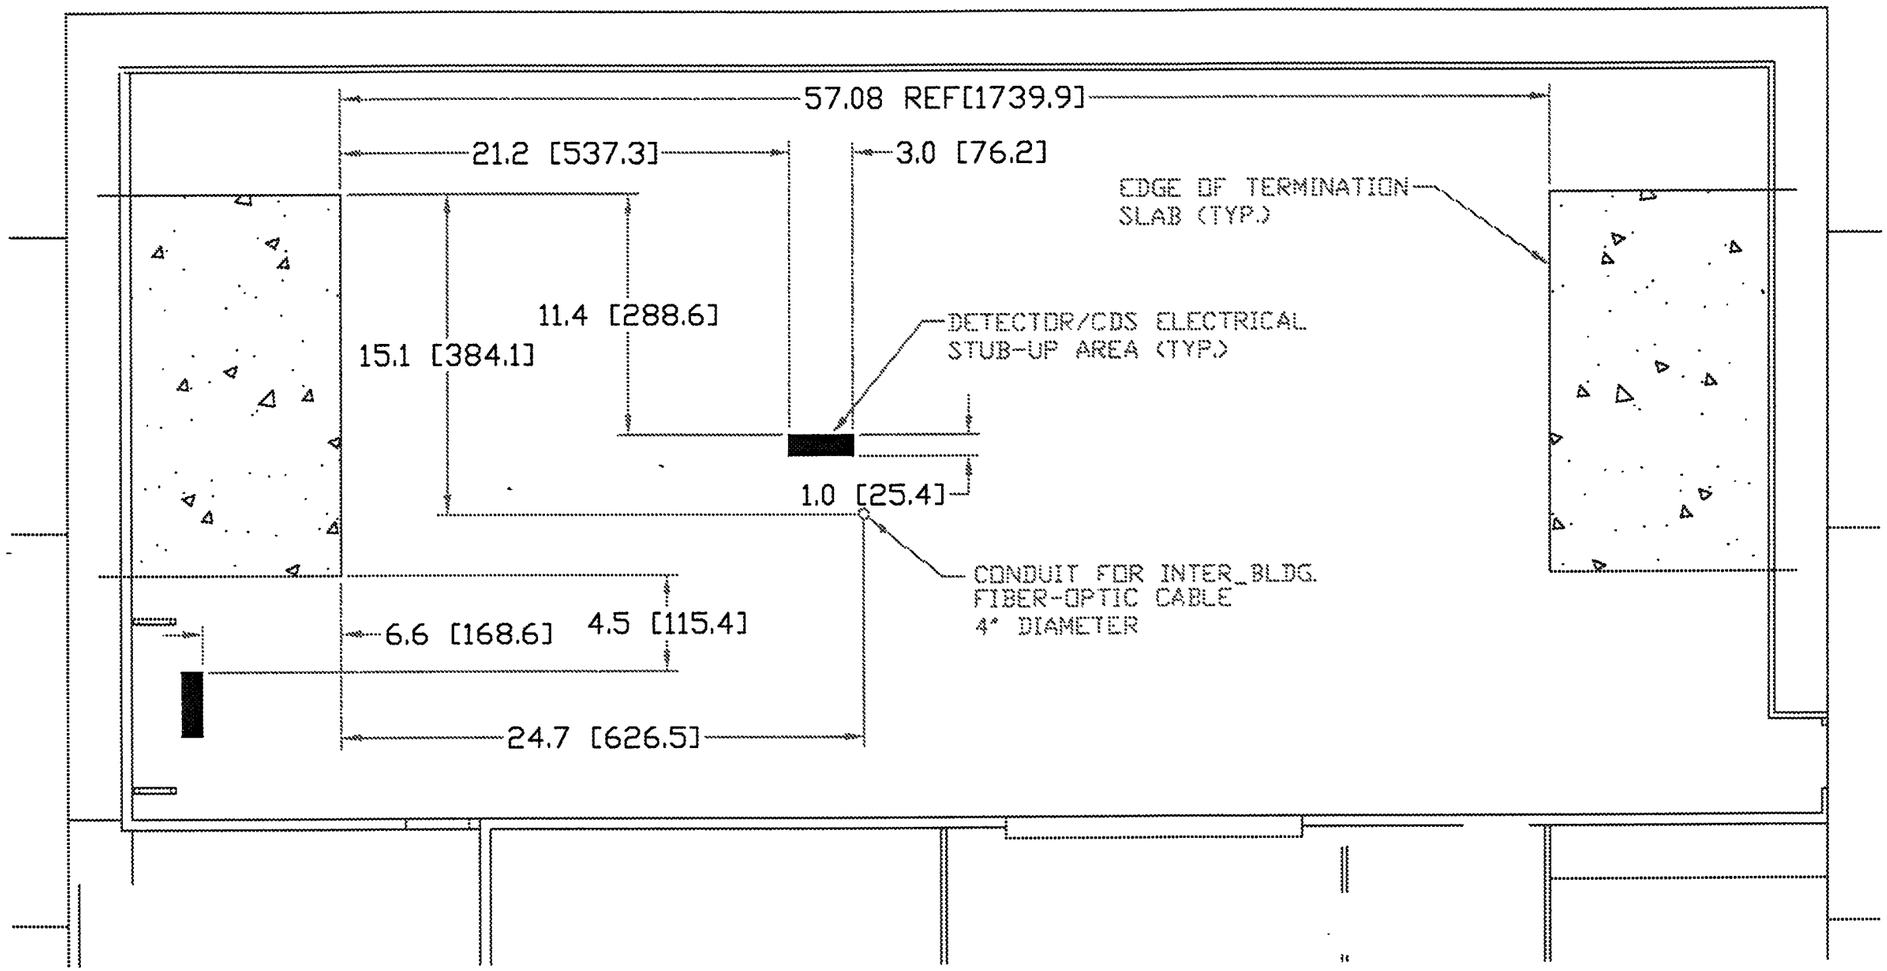

PRELIMINARY

DWG. NO.	DESCRIPTION	DWG. NO.	DESCRIPTION
REFERENCE DRAWINGS			

UNLESS OTHERWISE SPECIFIED
DIMENSIONS ARE IN FEET (mm)
TOLERANCES:
FRACTIONAL ±
ANGULAR/MACH ± BEND ±
TWO PLACE DECIMAL ±
THREE PLACE DECIMAL ±
FINISHED SURFACE RMS
BREAK CORNERS 3/8 DIA
REMOVE ALL BURRS

DO NOT SCALE THIS DRAWING
USED ON:
NEXT ASS'Y:

REV	DESCRIPTION	SHEETS EFFECTED	DATE
ISSUE DESCRIPTION			

CURRENT REVISION APPROVAL

DRAWN	GROUP	SIGNATURE	DATE
CONLEY			4-3-96
CHECKED			
	BCC		

LIGO CALIFORNIA INSTITUTE OF TECHNOLOGY
MASSACHUSETTS INSTITUTE OF TECHNOLOGY

CONDUIT STUB-UP LOCATIONS FOR DETECTOR SYSTEM (POWER, SIGNAL, COOLANT): MID- AND END- STATIONS (X-ARM)

SCALE	SIZE	DWG. NO.	REV.
NTS	B	D950145-00-E	A
CAD FILE		SHEET 2 OF 2	VER. 01