REV	DESCRIPTION OF CHANGE	APPROVAL	DATE

NOTES: UNLESS OTHERWISE SPECIFIED:
1. DIMENSIONS IN INCHES.
2. BREAK ALL SHARP EDGES.
3. TOLERANCES: .XXX + .005
4. MATERIAL: 6061-T6 ALUMINUM.
5. REMOVE CUT-OFF BURR.

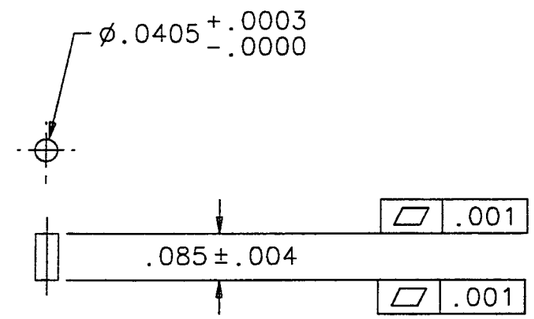

SCALE: 4/1

QTY REQD	PART OR IDENTIFYING NO	NOMENCLATURE OR DESCRIPTION	MATERIAL SPECIFICATION	ITEM NO

PARTS LIST

UNLESS OTHERWISE SPECIFIED DIMENSIONS ARE IN in [mm]
TOLERANCES ARE:
FRACTIONS DECIMALS
SEE NOTES
DO NOT SCALE DRAWING

MATERIAL SEE NOTES

FINISH

SCALE 4/1

APPROVALS			DATE
DRAWN J. Hazel	GROUP		5/96
CHECKED			

LIGO CALIFORNIA INSTITUTE OF TECHNOLOGY MASSACHUSETTS INSTITUTE OF TECHNOLOGY

TITLE SMALLER STANDOFF

SIZE B DWG NO. D960010 REV 00

FILENAME ~jansen/D960010.asc SHEET 1