Use of these documents and data is governed by the terms and conditions of the agreement between the Client and PARSONS. They are loaned only with the understanding that they will not be copied, reproduced or disclosed to others for any other purpose without the prior written consent of PARSONS. They are loaned only with the borrower's expressed written agreement that they will not be copied or disclosed to unauthorized persons. Under no circumstances are they to be used by any other party for any other purpose, nor are they to be loaned, copied or disclosed to any other party for any other purpose without the prior written consent of PARSONS. They are loaned only with the borrower's expressed written agreement that they will not be copied or disclosed to unauthorized persons. Under no circumstances are they to be used by any other party for any other purpose, nor are they to be loaned, copied or disclosed to any other party for any other purpose without the prior written consent from PARSONS. to the borrower.

DATE: 01/17:96 TIME: 10:47:48
DESIGN FILE: I:\ligo\site\ce\btc020.dgz

PROFILE

SCALES: HORIZ: 1" = 50'
VERT: 1" = 5'

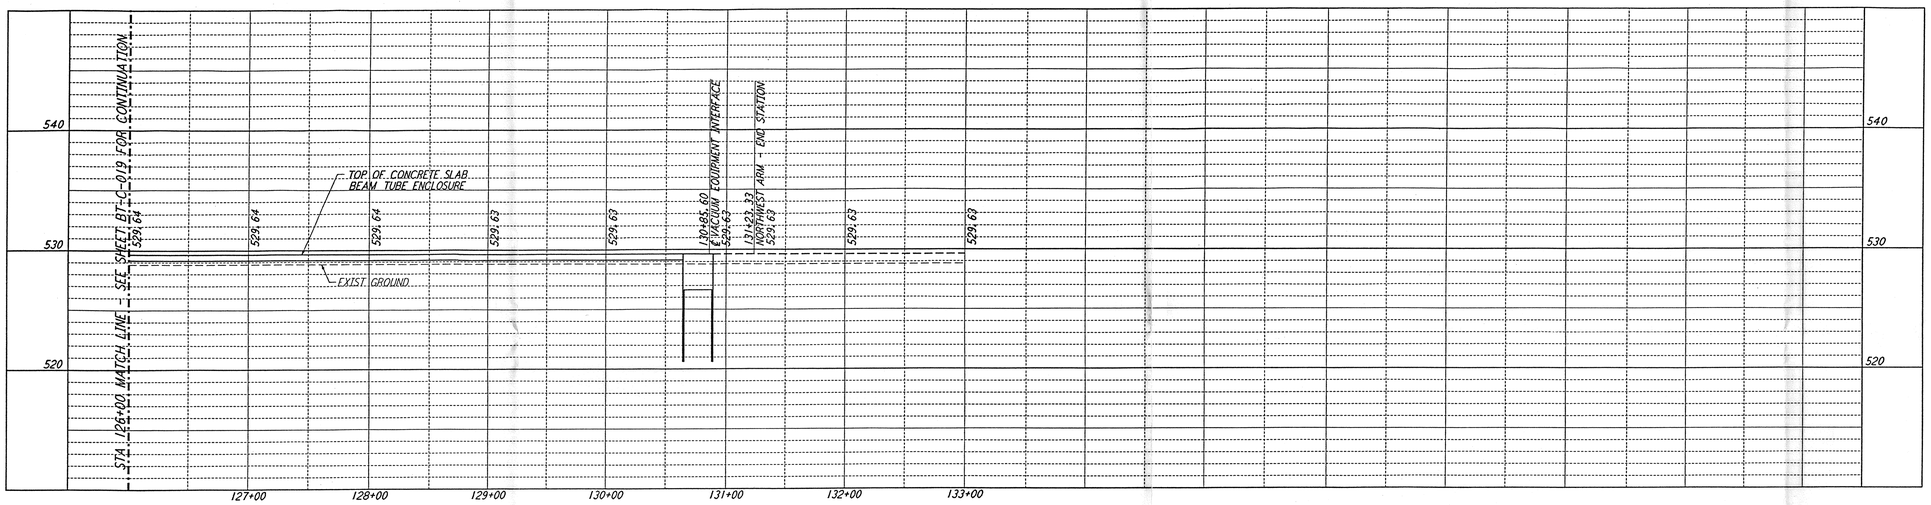

PLAN

SCALE: 1" = 50'

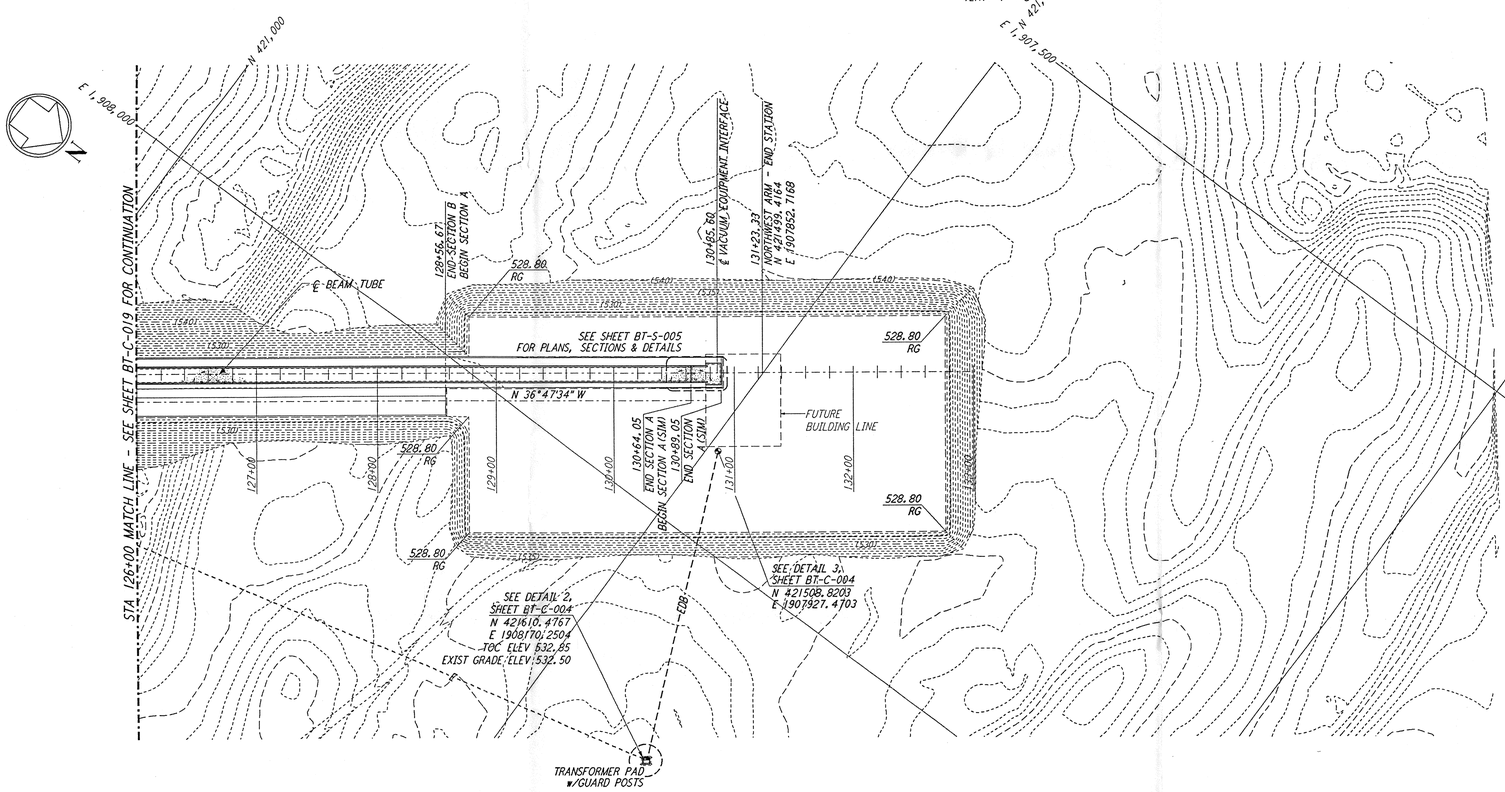

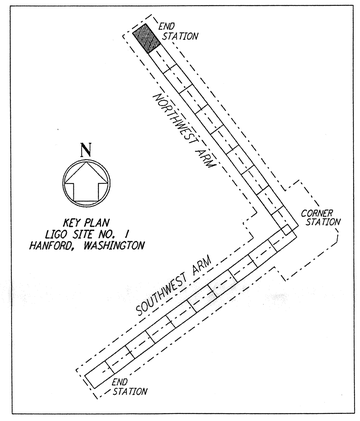

GRAPHIC SCALES
0 50 100 150 200
HORIZ SCALE: 1" = 50'
0 5 10 15 20
VERT SCALE: 1" = 5'

NOTES:

1. SEE SHEET BT-C-002 FOR GENERAL NOTES, LEGEND AND ABBREVIATIONS.
2. SEE SHEET BT-C-004 FOR TYPICAL SECTIONS AND DETAILS.

D960175-00-0

REFERENCES		REVISIONS						
DRAWING NO.	DESCRIPTION	NO.	DATE	BY	CHKD	ENGR	PROJ	DESCRIPTION

⚠ ISSUED FOR CONSTRUCTION		
DRAWN	WRB	1-19-96
CHECKED	WP	1-19-96
ENGINEER	LB	1-19-96
PROJ		1-19-96

EXPIRES 12/96

PARSONS
100 WEST WALNUT STREET
PASADENA, CALIFORNIA

LIGO
CALIFORNIA INSTITUTE OF TECHNOLOGY
MASSACHUSETTS INSTITUTE OF TECHNOLOGY

LASER INTERFEROMETER
GRAVITATIONAL-WAVE OBSERVATORY
BTE SITEWORK & FABRICATION - HANFORD, WA

TITLE: CIVIL
NORTHWEST ARM
PLAN AND PROFILE
STA 126+00 TO STA 133+00

SCALE: AS NOTED | CONTRACT NUMBER: PP150969 | PROJECT NUMBER: 8094
SHEET NUMBER: BT-C-020 | REVISIONS: ⚠

d Jan 17 10:47:21 1996 s:\s-96\LIGO\DWG\BTC020.DGN