This document and the design it covers are the property of PARSONS. They are loaned only with the borrower's expressed written agreement that they will not be reproduced, copied, loaned, exhibited, or used in any other way, except by written consent from PARSONS, to the borrower.

DATE: 06/26/96 TIME: 15:59:09
DESIGN FILE: I:\ligo\site\s1\was407.dgz

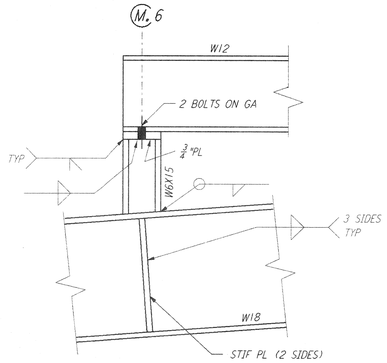

DETAIL 1 NTS — REF WA-S-407 WA-S-121

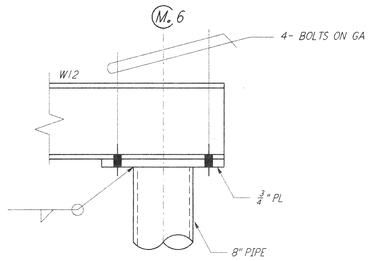

DETAIL 2 NTS — REF WA-S-407 WA-S-121

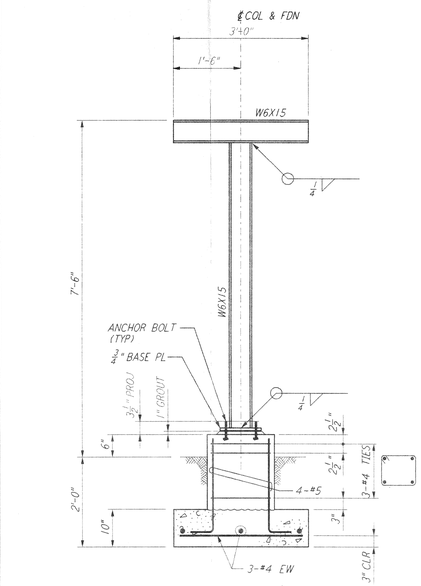

ELEVATION

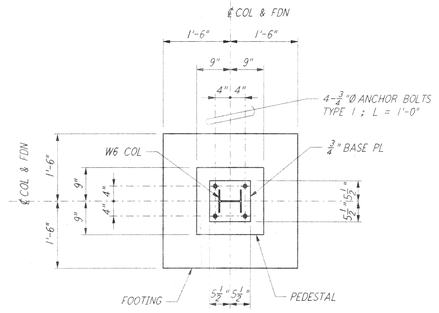

PLAN

DETAIL 3 — 3/4" = 1'-0" — NTS — REF WA-S-407 WA-H-116 WA-H-213 WA-H-214

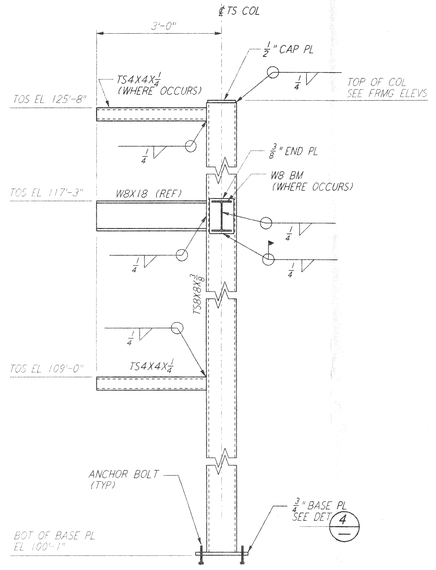

SECTION C NTS — REF WA-S-407 WA-S-117 WA-S-124

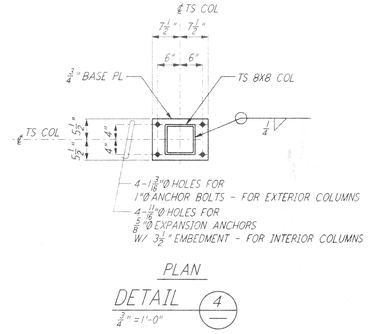

PLAN

DETAIL 4 — 3/4" = 1'-0"

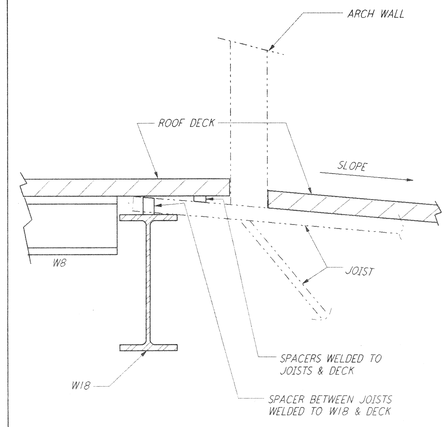

SECTION D NTS — REF WA-S-407 WA-S-117

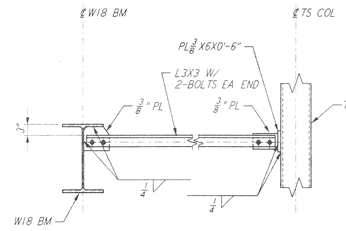

DETAIL 5 — 3/4" = 1'-0" — NTS — REF WA-S-407 WA-S-117

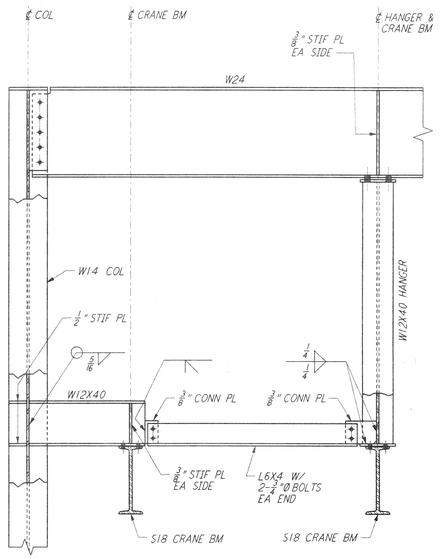

DETAIL 6 NTS — REF WA-S-407 WA-S-514

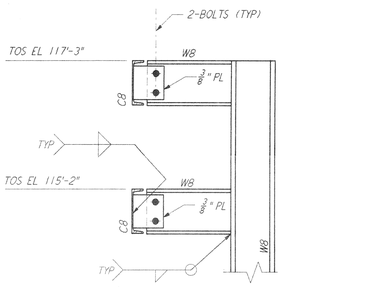

SECTION A NTS — REF WA-S-407 WA-S-117

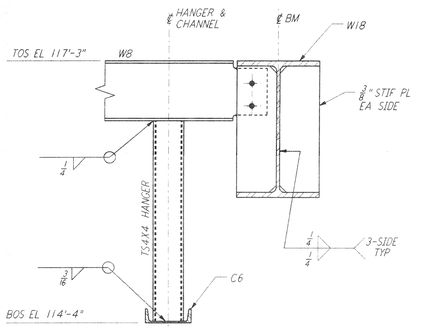

SECTION B NTS — REF WA-S-407 WA-S-117

REFERENCES		REVISIONS						
DRAWING NO.	DESCRIPTION	NO.	DATE	BY	CHKD	ENGR	PROJ	DESCRIPTION

ISSUED FOR CONSTRUCTION		
DRAWN	MCS	6-24-96
CHECKED	[illegible]	7-2-96
ENGINEER	[illegible]	6-28-96
PROJ	[illegible]	[illegible]

PARSONS
100 WEST WALNUT STREET
PASADENA, CALIFORNIA

LIGO
CALIFORNIA INSTITUTE OF TECHNOLOGY
MASSACHUSETTS INSTITUTE OF TECHNOLOGY

LASER INTERFEROMETER GRAVITATIONAL-WAVE OBSERVATORY
SITE NO. 1 - HANFORD, WASHINGTON

TITLE	SCALE	CONTRACT NUMBER	PROJECT NUMBER
STRUCTURAL STRUCTURAL STEEL SECTIONS & DETAILS	AS NOTED	PP150969	8094
	SHEET NUMBER		REVISIONS
	WA-S-407		0

LIGO-D960321-00-O

LIGOWAF.BOR