This document and the design it covers are the property of **PARSONS**. They are loaned only with the borrower's expressed written agreement that they will not be reproduced, copied, loaned, exhibited, or used in any other way, except by written consent from **PARSONS** to the borrower.

DATE: 04/09:96 TIME: 19:46:03
DESIGN FILE: I:\ligo\site1\st\was505.dgz

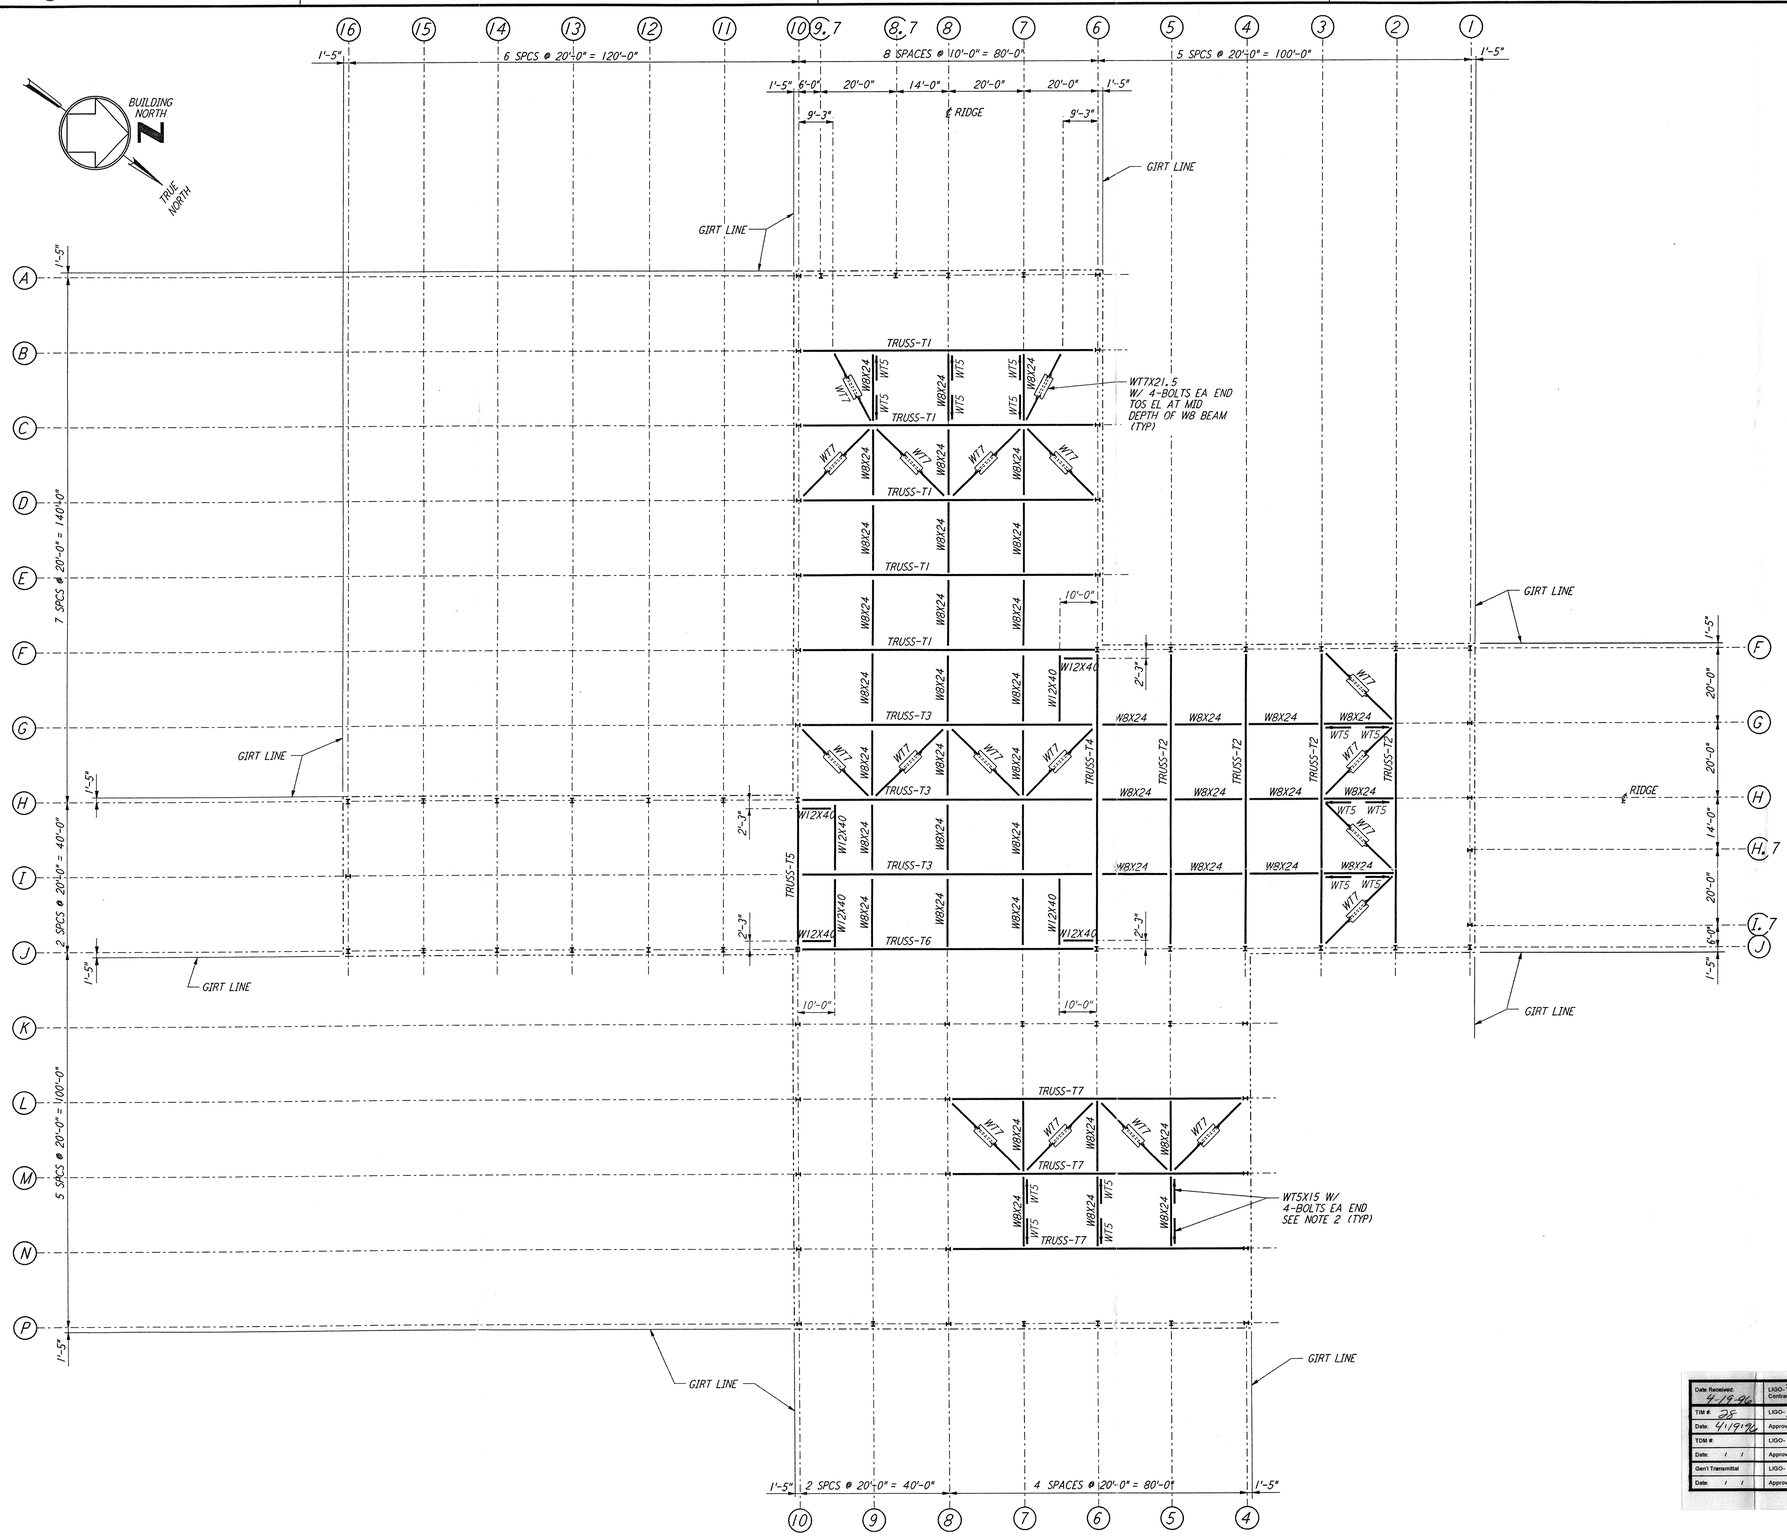

NOTES:

1. FOR NOTES SEE DRAWING WA-S-504.
2. —— DENOTES WT5 VERTICAL BRACE AND POINTS TO LOW END. FOR CONNECTION SEE DETAIL 5 SIM WA-S-006

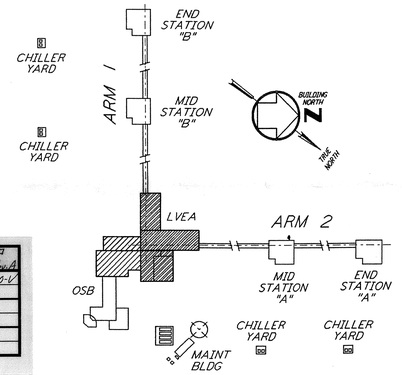

KEY PLAN

Date Received: 9-19-96	LIGO- D960326-A-D Contractor # WA-S-505 Rev A
TIM #: 25	LIGO- C 960857-00-D
Date: 9/19/96	Approved:
TDM #	LIGO-
Date: / /	Approved:
Gen'l Transmittal	LIGO-
Date: / /	Approved:

0 8 16 24 32 40 48 56 64FT
1/16" = 1'-0"

REFERENCES

DRAWING NO.	DESCRIPTION

REVISIONS

NO.	DATE	BY	CHKD	ENGR	PROJ	DESCRIPTION
A	4-19-96	MCS	DDM	PAP	DDM	FINAL DESIGN REVIEW & BID

DRAWN	MCS	
CHECKED		
ENGINEER		
PROJ		

PARSONS
100 WEST WALNUT STREET
PASADENA, CALIFORNIA

LIGO
CALIFORNIA INSTITUTE OF TECHNOLOGY
MASSACHUSETTS INSTITUTE OF TECHNOLOGY

LASER INTERFEROMETER GRAVITATIONAL-WAVE OBSERVATORY
SITE NO. 1 - HANFORD, WASHINGTON

TITLE
STRUCTURAL
CORNER STATION
LVEA - TRUSS
BOTTOM CHORD FRMG PLAN

SCALE	CONTRACT NUMBER	PROJECT NUMBER
AS NOTED	PP150969	8094

SHEET NUMBER: WA-S-505
REVISIONS: A

LIGO-D960326-A-D

LIGOWAF.BDR

Tue Apr 09 19:45:14 1996 s:\s-dbz\...\WAS505.PRT
Tue Apr 09 19:27:21 1996 by ROSE s:\s-dbz\...\WAS505.PRT