DATE: 10/24:96 TIME: 12:35:40
DESIGN FILE: I:\ligo\site2\st\las406.dgz

This document and the design it covers are the property of PARSONS. They are loaned only with the borrower's expressed written agreement that they will not be reproduced, copied, loaned, exhibited, or used in any other way, except by written consent from PARSONS to the borrower.

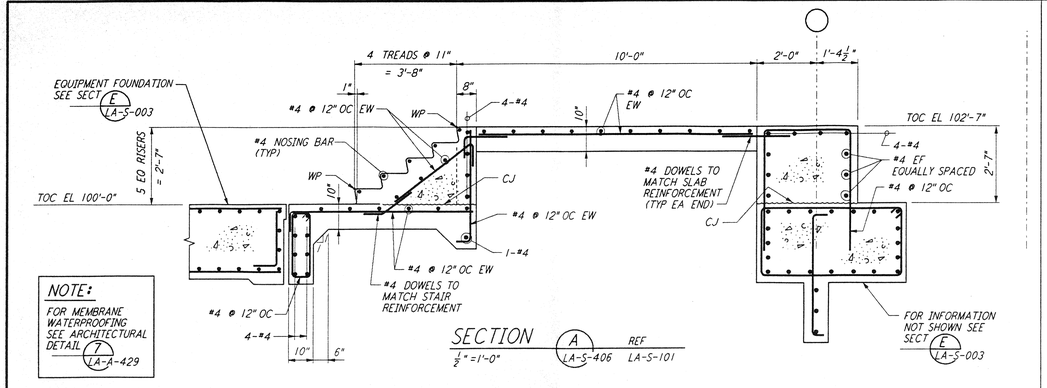


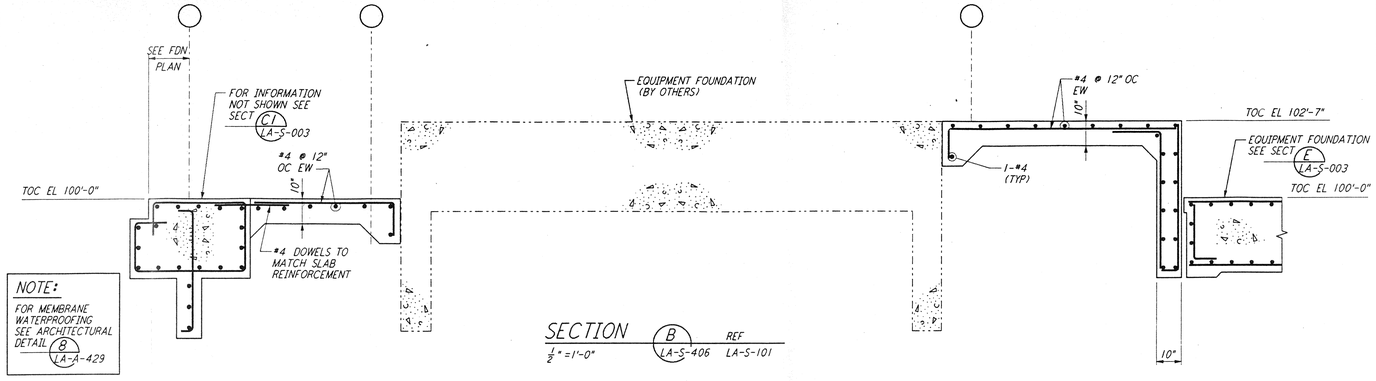


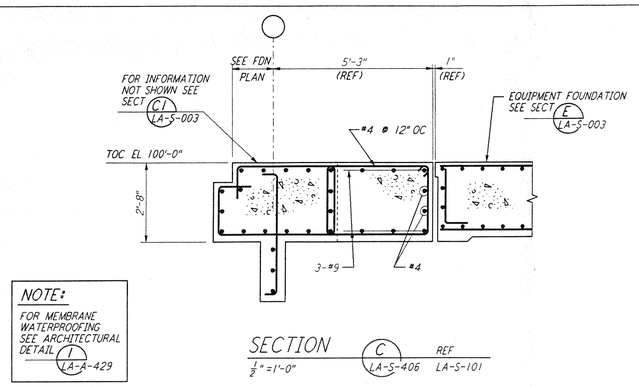


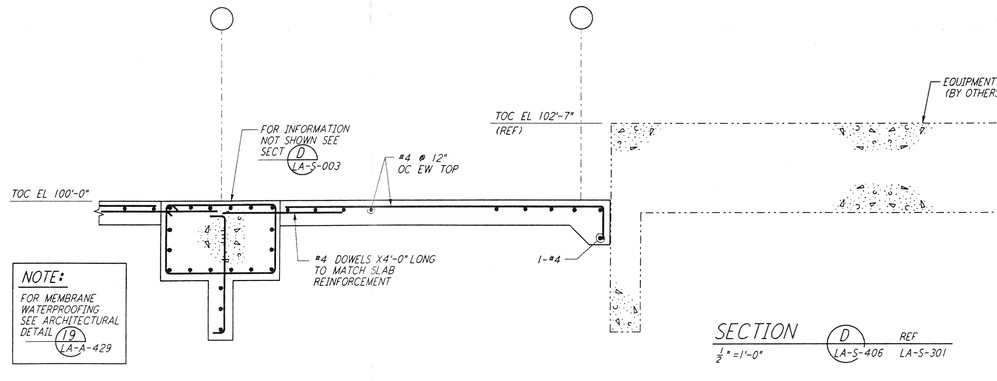


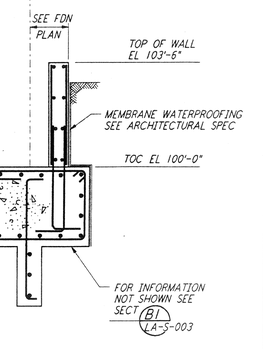


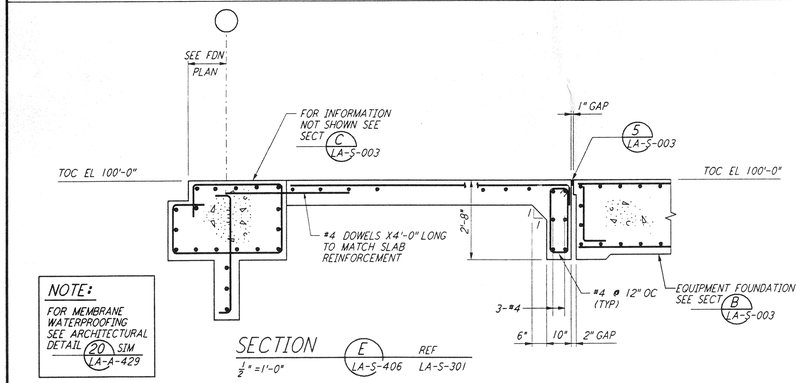


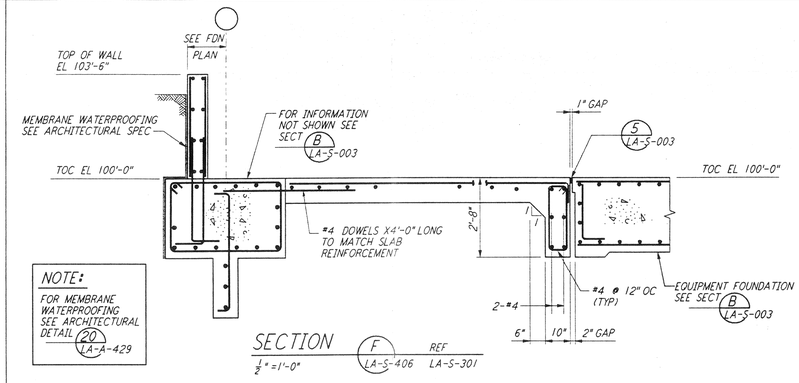


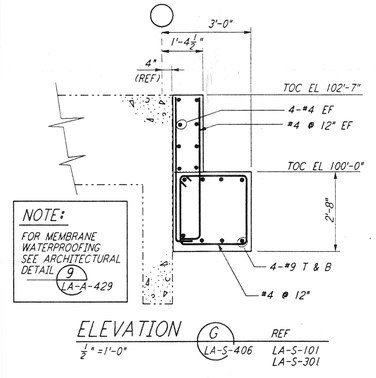


| REFERENCES | | | REVISIONS | | | | | | |
|---|---|---|---|---|---|---|---|---|---|
| DRAWING NO. | DESCRIPTION | | NO. | DATE | BY | CHKD | ENGR | PROJ | DESCRIPTION |

| ISSUED FOR CONSTRUCTION | | |
|---|---|---|
| DRAWN | MCS | 11-15-96 |
| CHECKED | DBM | 11-15-96 |
| ENGINEER | BJP | 11-15-96 |
| PROJ | DBM | 11/15/96 |

STATE OF LOUISIANA SAMIR A. LAWRENCE 11-13-96 REG. No. 22097 REGISTERED PROFESSIONAL ENGINEER IN CIVIL ENGINEERING

PARSONS
100 WEST WALNUT STREET
PASADENA, CALIFORNIA

LIGO
CALIFORNIA INSTITUTE OF TECHNOLOGY
MASSACHUSETTS INSTITUTE OF TECHNOLOGY

LASER INTERFEROMETER GRAVITATIONAL-WAVE OBSERVATORY
SITE NO. 2 - LIVINGSTON, LOUISIANA

TITLE: STRUCTURAL FOUNDATION SECTIONS & DETAILS SHEET 2

| SCALE | CONTRACT NUMBER | PROJECT NUMBER |
|---|---|---|
| AS NOTED | PP150969 | 8094 |

SHEET NUMBER: LA-S-406 REVISIONS: 0

LIGO-D960958-00-D

LIGOLAF.BDR