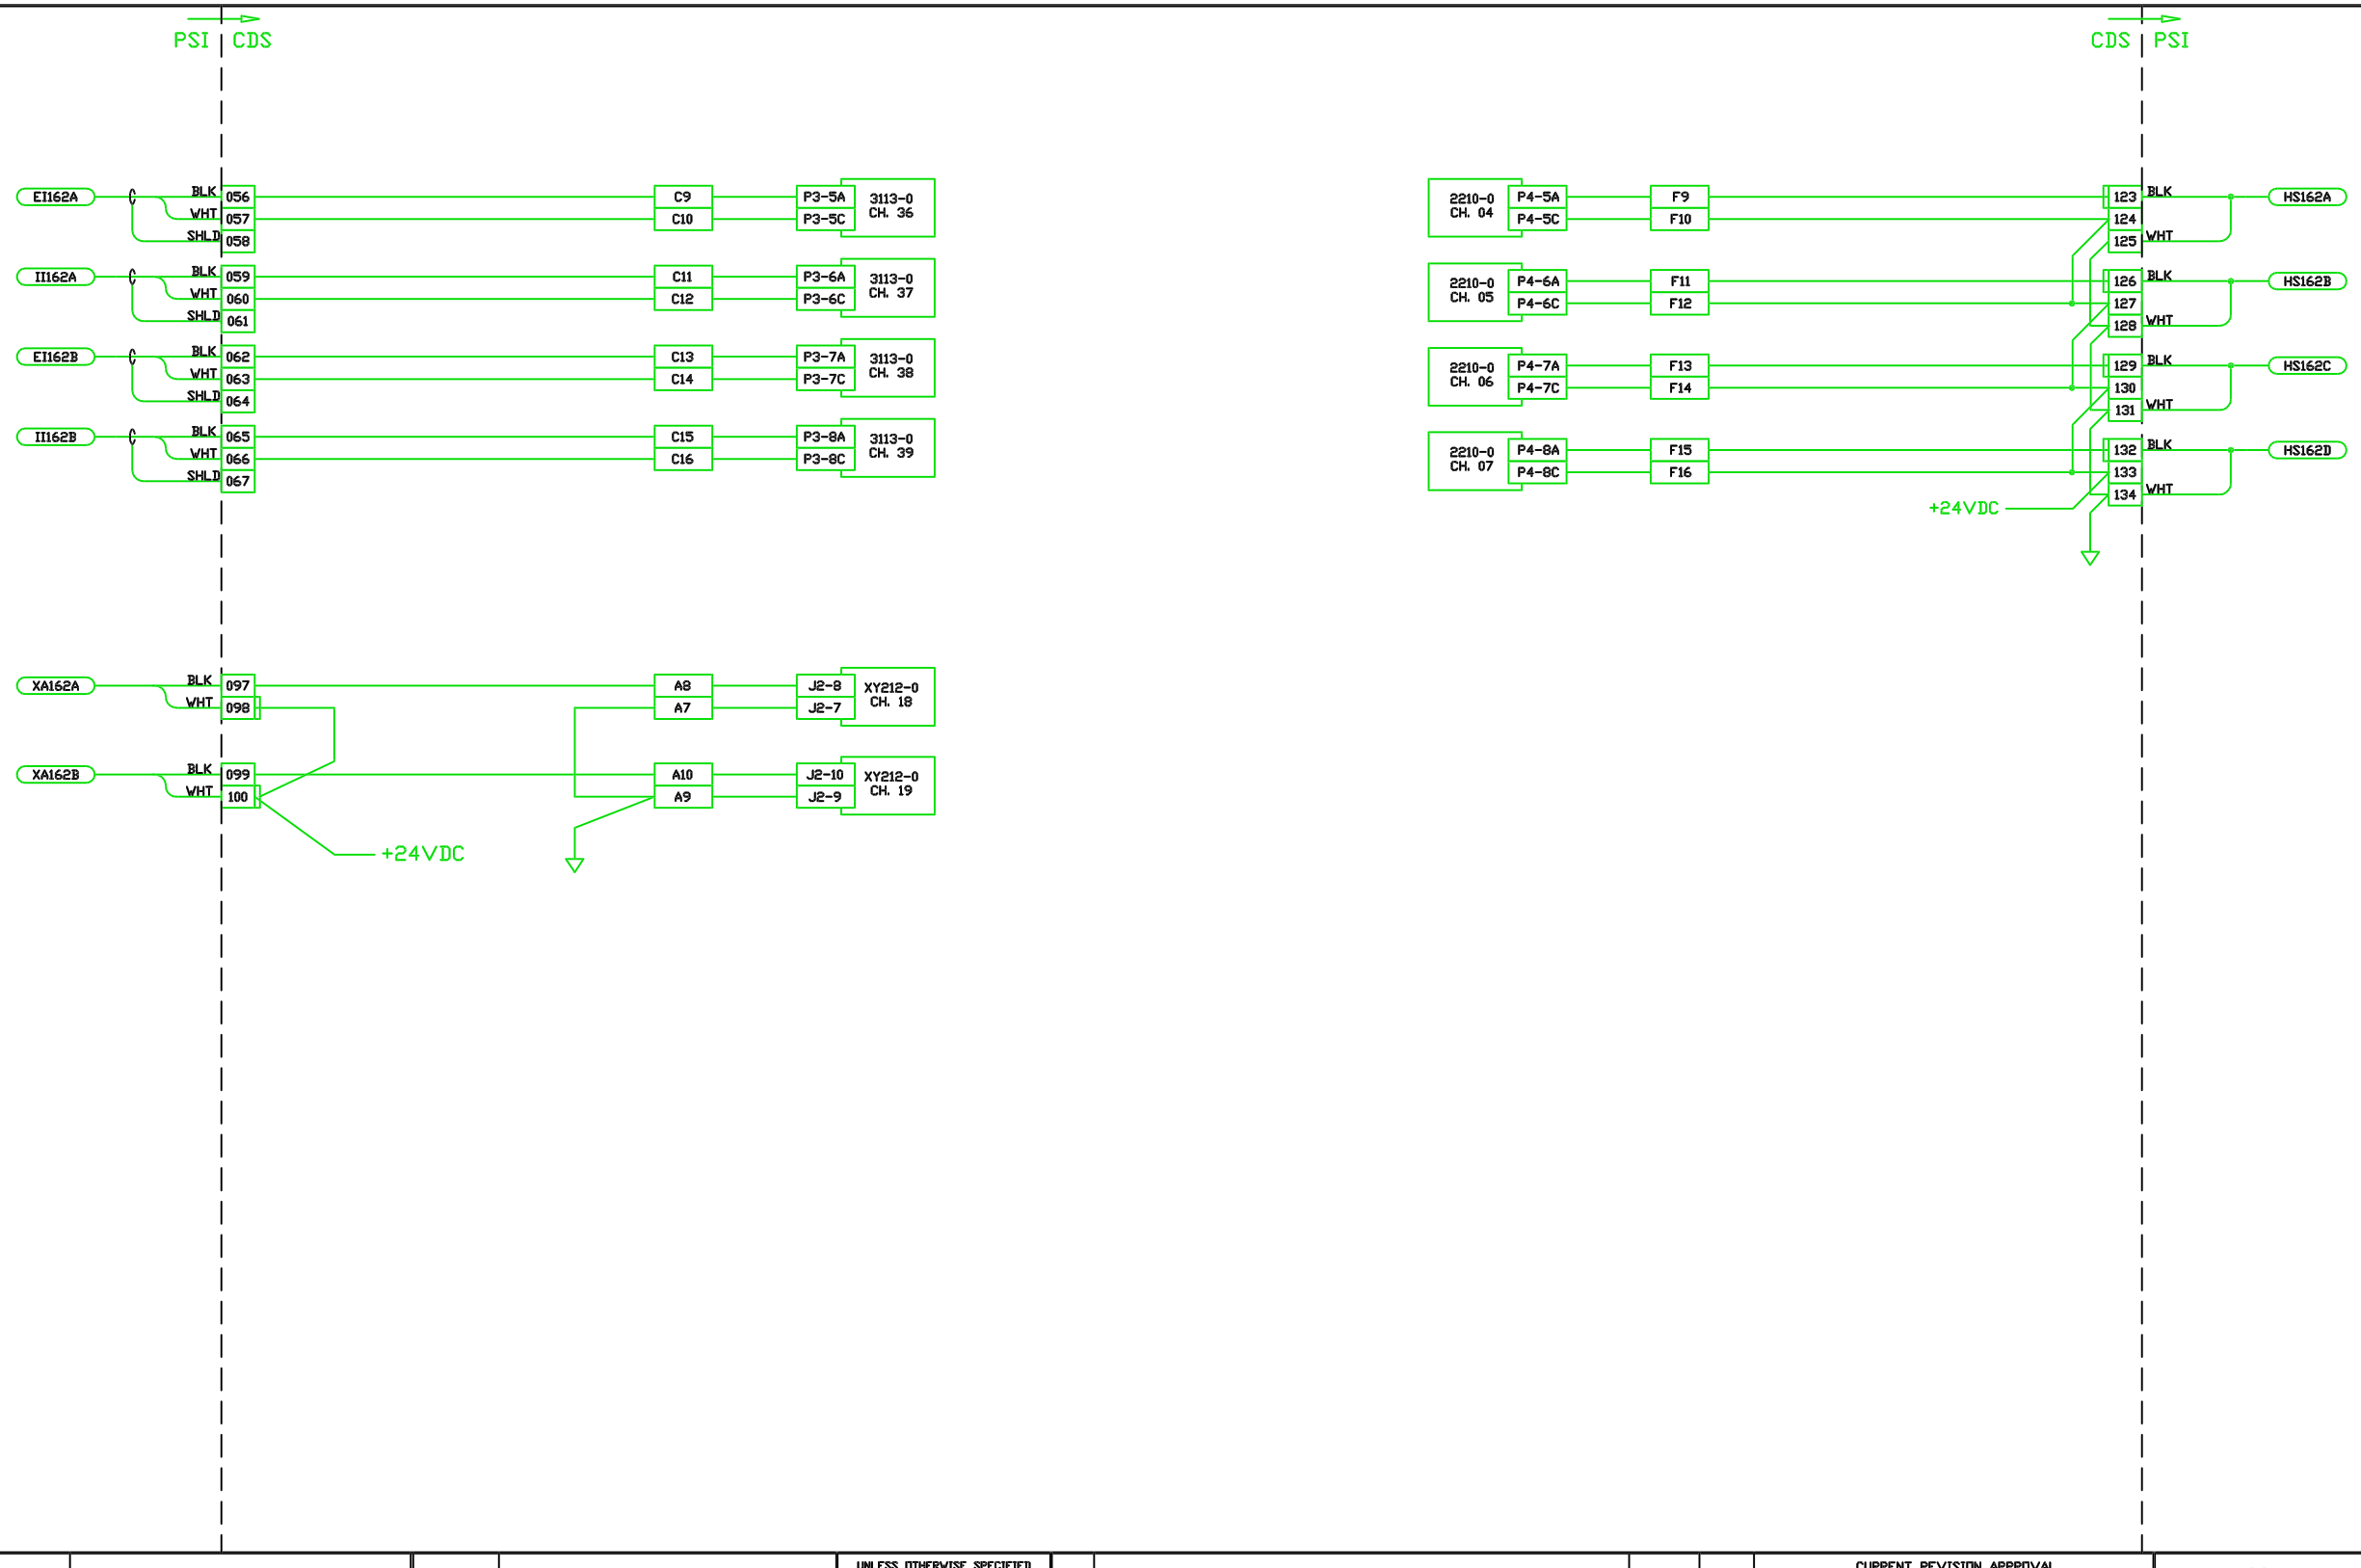

					UNLESS OTHERWISE SPECIFIED DIMENSIONS ARE IN INCHES TOLERANCES: FRACTIONAL ± ANGULAR MACH ± BEND ± TWO PLACE DECIMAL ± THREE PLACE DECIMAL ± FINISHED SURFACE RMS BREAK CORNERS IN: OUT: REMOVE ALL BURRS					CURRENT REVISION APPROVAL			
										DRAWN TONY T.	GROUP CDS	SIGNATURE	DATE 9-23-96
										CHECKED R. Bork			
						A	Initial Release per ECN E970001-00-C		1/3/97				
					DO NOT SCALE THIS DRAWING								
DWG. NO.	DESCRIPTION	DWG. NO.	DESCRIPTION		USED ON:	REV	DESCRIPTION	SHEETS EFFECTED	DATE				
REFERENCE DRAWINGS					NEXT ASS'Y:	ISSUE DESCRIPTION					DCC		

LIGO CALIFORNIA INSTITUTE OF TECHNOLOGY
MASSACHUSETTS INSTITUTE OF TECHNOLOGY

VCMS ELECTRICAL DIAGRAM
WASHINGTON MECHANICAL ROOM
WA ION PUMP - 02

SCALE	SIZE	DWG. NO.	REV.
-	B	D961308-A-C	00
CAD FILE: 1308S1C0		SHEET 1 OF 1	VER. 01

1308S1C0
12-27-96 - 13:24