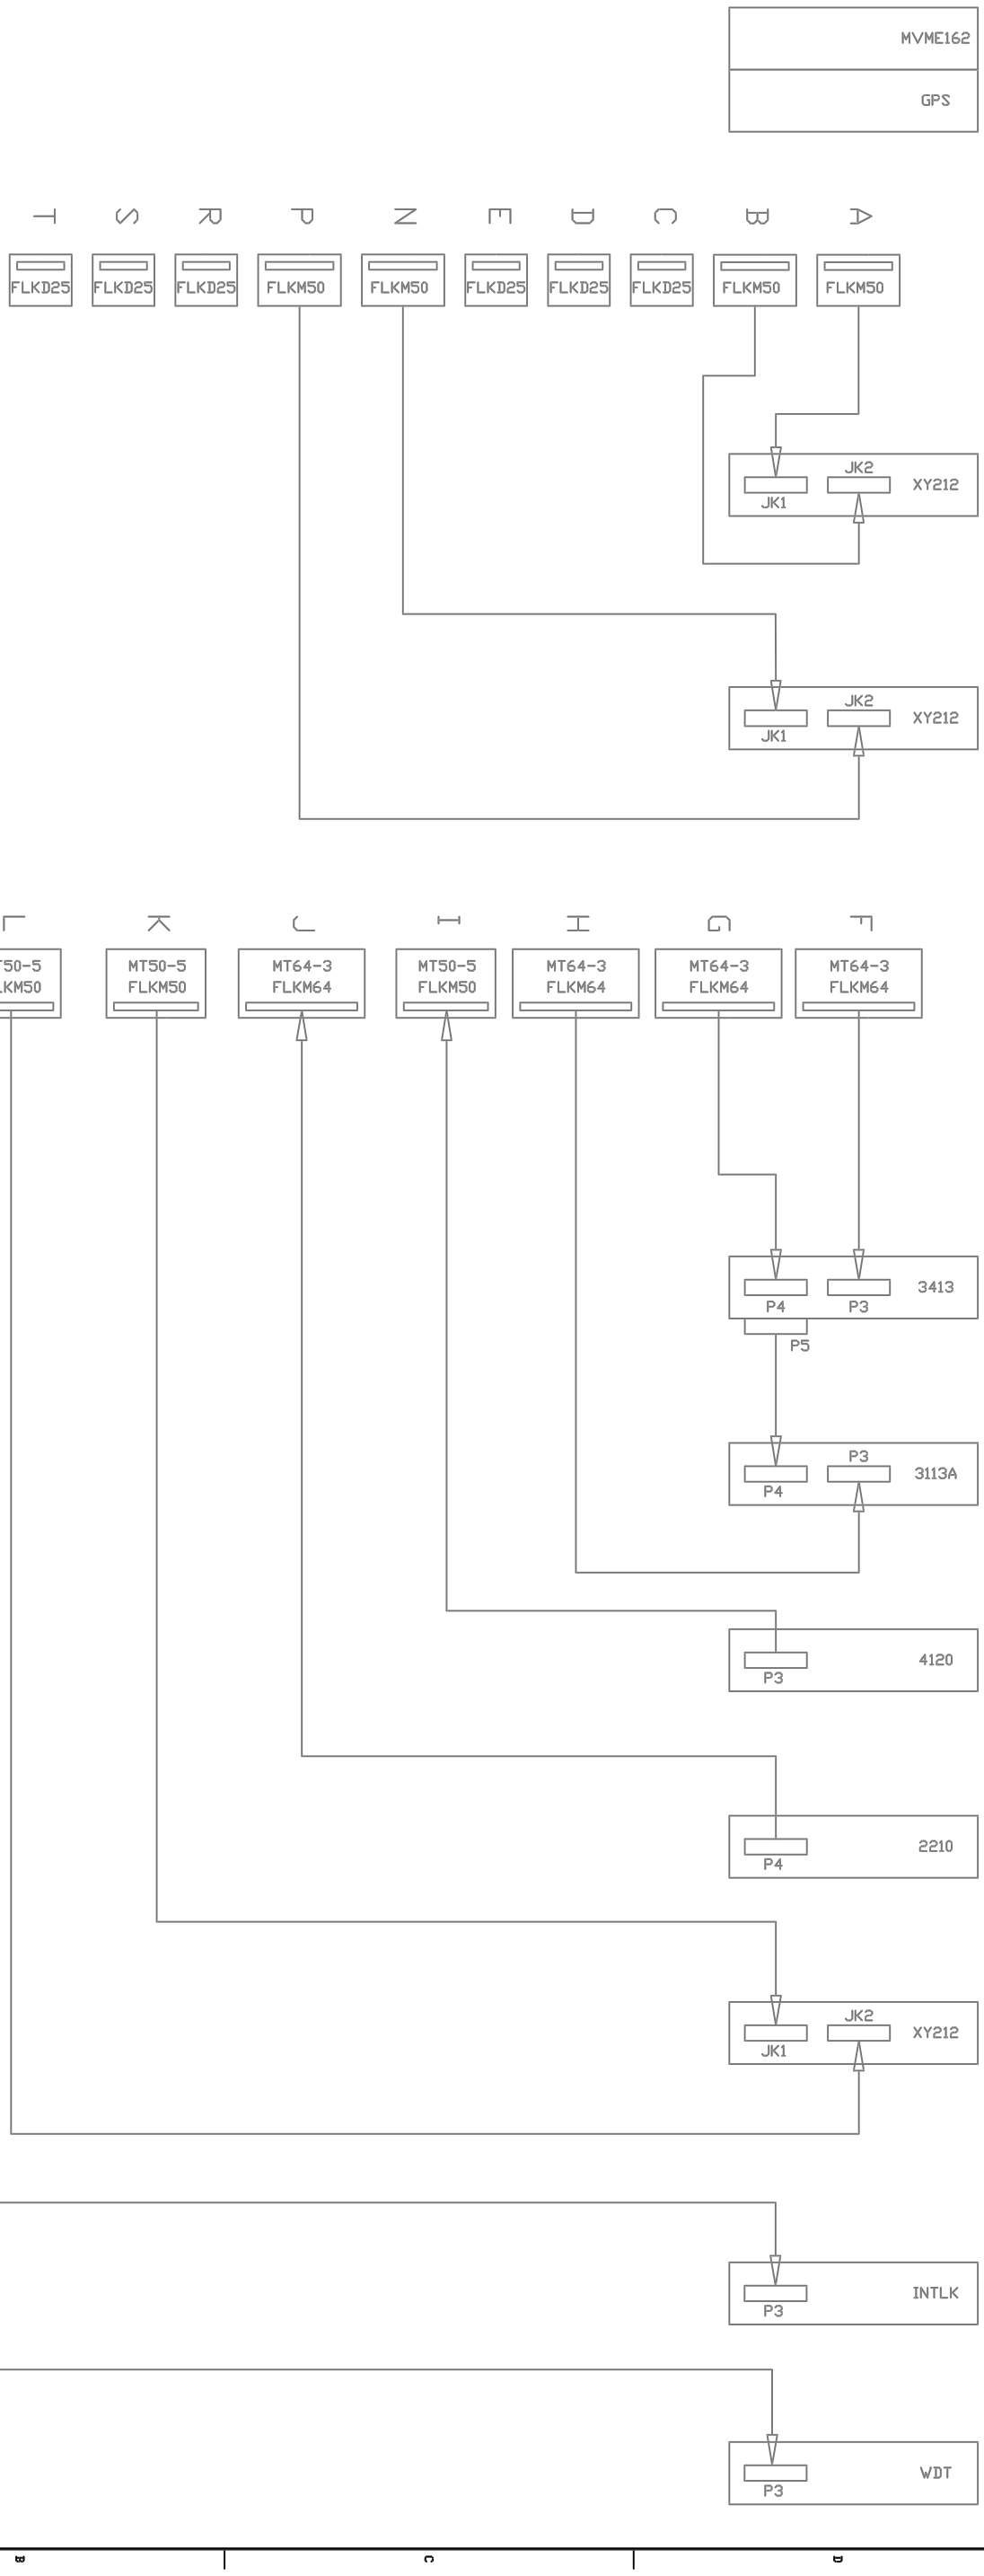

REFERENCE DRAWINGS			
DWG. NO.	DESCRIPTION	DWG. NO.	DESCRIPTION

UNLESS OTHERWISE SPECIFIED
DIMENSIONS ARE IN INCHES
TOLERANCES:
FRACTIONAL ± ANGULAR:MACH ± BEND ±
TWO PLACE DECIMAL ± THREE PLACE DECIMAL ±
FINISHED SURFACE RMS
BREAK CORNERS 1/64 OUT.
REMOVE ALL BURRS

DO NOT SCALE THIS DRAWING

USED ON

NEXT ASS'Y:

REV	DESCRIPTION	DATE
A	Initial Release per ECN E970001-00-C	1/3/97

SHEETS EFFECTED

CURRENT REVISION APPROVAL			
DRAWN	TONY T.		
CHECKED	R. Bork		
GROUP	CDS	SIGNATURE	DATE 9-26-96
DCC			

LIGO
CALIFORNIA INSTITUTE OF TECHNOLOGY
MASSACHUSETTS INSTITUTE OF TECHNOLOGY

VME INTERCONNECT DIAGRAM WA LVEA Y ARM

CAD FILE	SCALE	SIZE	DWG. NO.	REV.
-		B	D961329-A-C	
		SHEET	1 OF 1	VER. 01

1329S1CA
12-30-96 - 09:41