NOTES: (UNLESS OTHERWISE SPECIFIED)

1. STAMP SERIAL NUMBER APPROX. WHERE SHOWN USING INDELIBLE BLACK INK, 3/16 INCH HIGH LETTERING.
2. FOR VENDOR INFORMATION, SEE TOP ASSEMBLY MATERIALS LIST D970006 OR D970007.

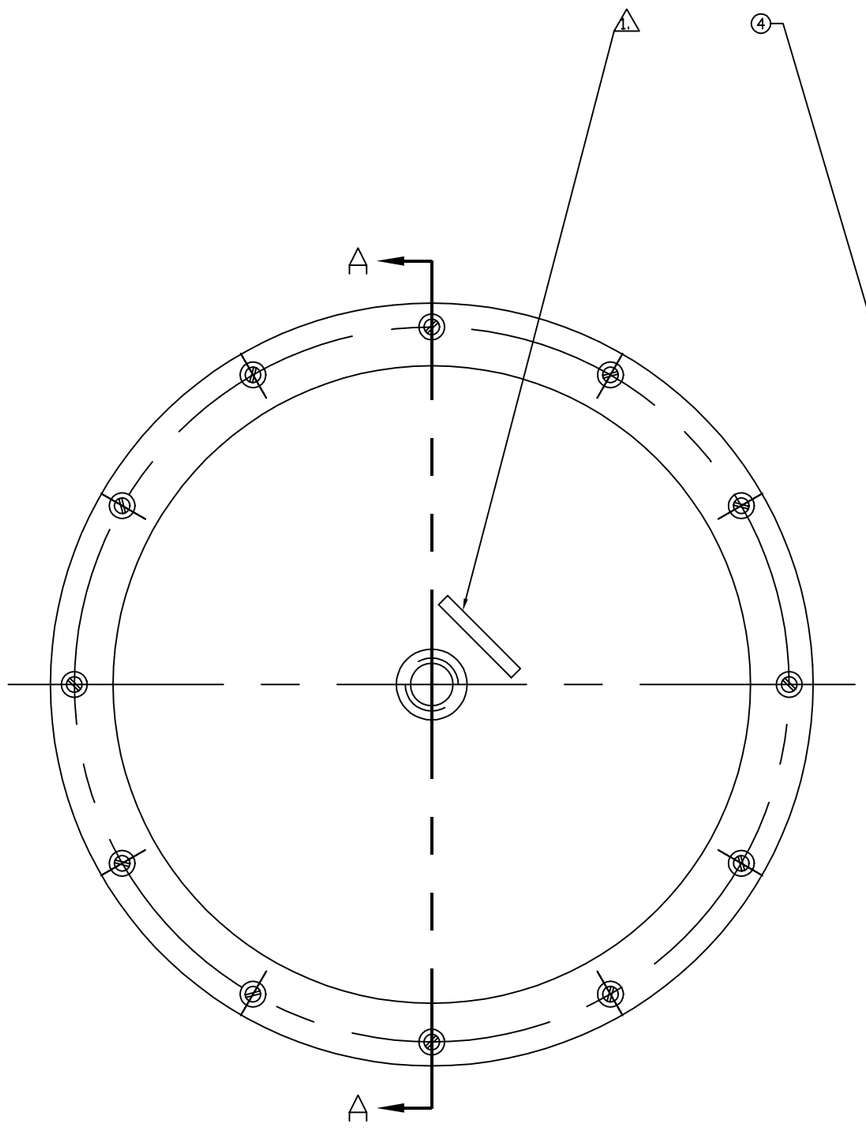

SECTION A-A

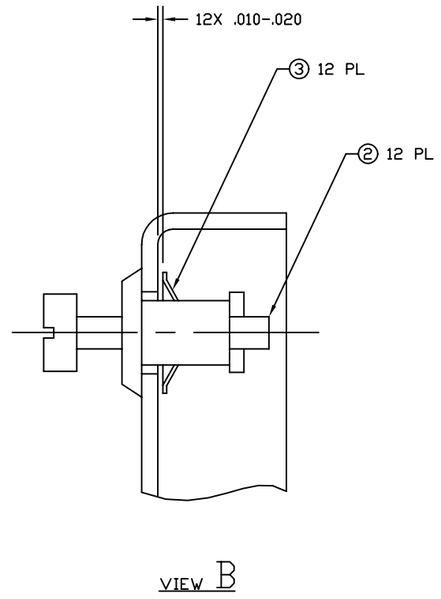

VIEW B

REF.	QTY.	PART or DRWG No.	NOMENCLATURE or DESCRIPTION	MATERIAL
4	1	ZERO MFG. #ZSP 6-037-4	PRESSURE RELIEF VALVE	ALUM
3	12	CAMLOCK PROD'S. DIV #2600-LW-7	QUARTER TURN FASTENER RETAINING RING	SS
2	12	CAMLOCK PROD'S. DIV #26S51-5	QUARTER TURN FASTENER STUD	SS
1	1	D961416	COVER	-

PARTS and MATERIAL LIST 2.

UNLESS OTHERWISE SPECIFIED
DIMENSIONS ARE IN INCHES

TOLERANCES:
FRACTIONAL ±
ANGULAR ±
ANGULARMACH ± BEND ±
TWO PLACE DECIMAL ±
THREE PLACE DECIMAL ±
FINISHED SURFACE
BREAK CORNERS IN: OUT:
REMOVE ALL BURRS

MATERIAL: | HEAT TREAT: | FINISH:

USED ON:

NEXT ASS'Y: D961460/D961461

REV	DESCRIPTION	DCC	SYS	DET	CDS	VE	CC	BT	CHECK	DRWN	DATE
A	DCN E960157										
01	RELEASE FOR FAB										
pA	PRELIMINARY RELEASE										
00	PRE-RELEASE									KABDT	12-11-96

ISSUE DESCRIPTION

DWG. NO.	DESCRIPTION

REFERENCE DRAWINGS

LIGO CALIFORNIA INSTITUTE OF TECHNOLOGY
MASSACHUSETTS INSTITUTE OF TECHNOLOGY

CORE OPTIC COMPONENT CARRIER COVER ASSEMBLY

CAD FILE	SIZE	DWG. NO.
D961419-A.dwg	B	D961419-A-D
SCALE NTS		SHEET 1 OF 1