NOTES: (UNLESS OTHERWISE SPECIFIED)

1. INTERPRET DRAWING PER ANSI Y14.5M-1982.

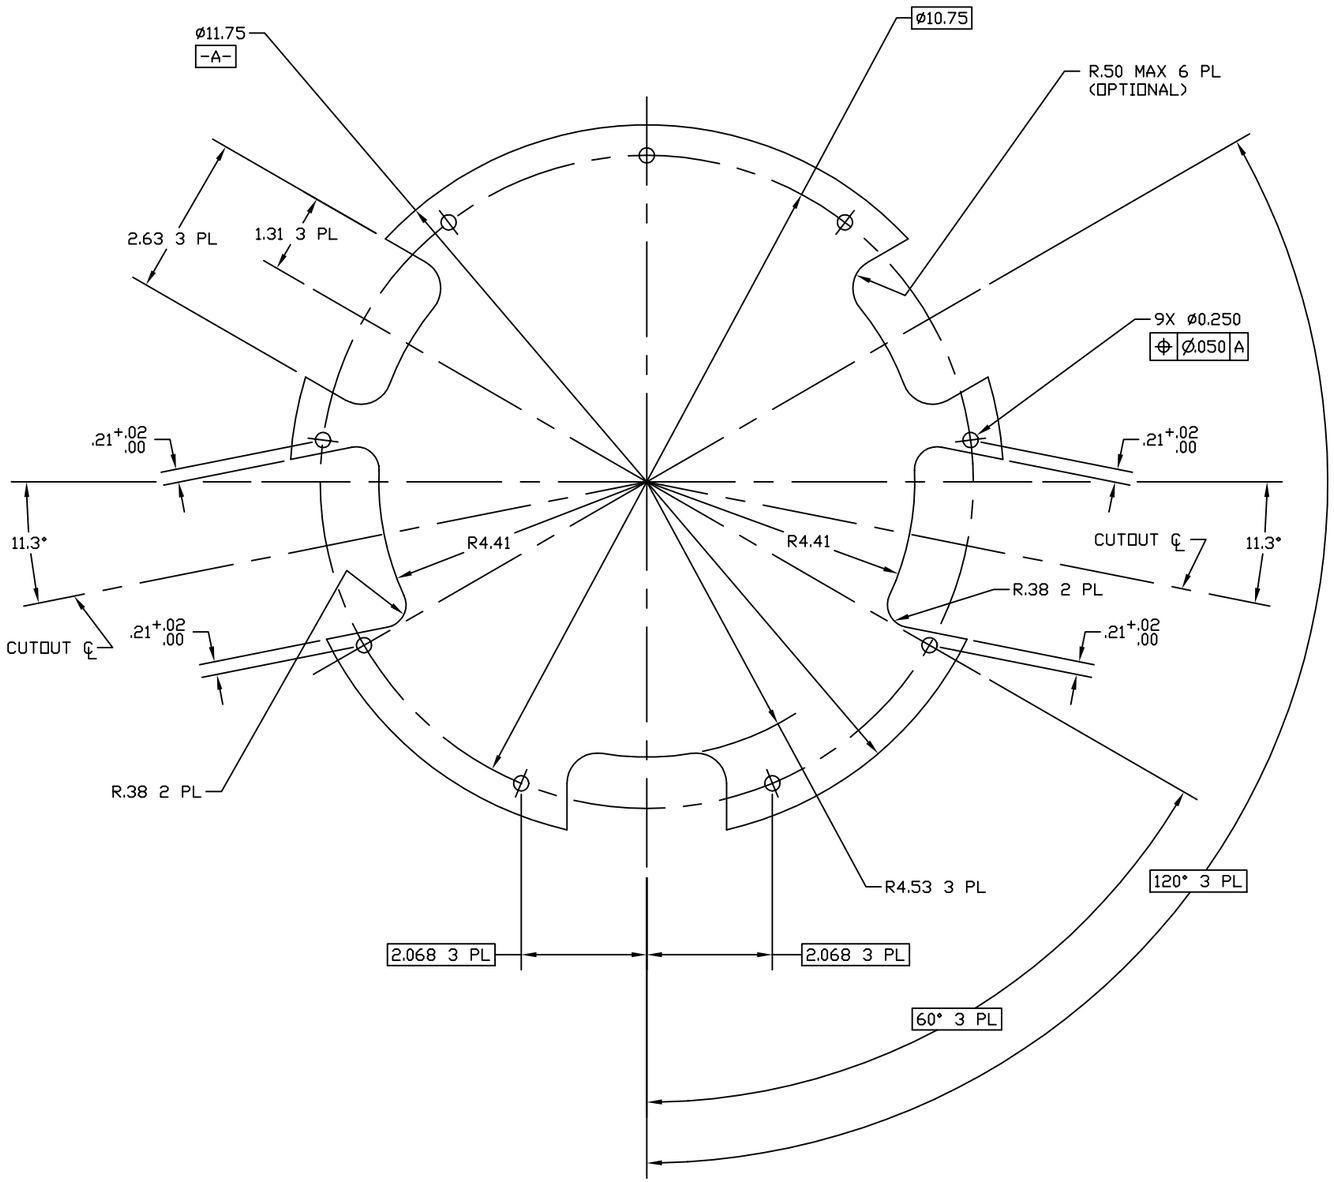

DWG. NO.	DESCRIPTION
REFERENCE DRAWINGS	

UNLESS OTHERWISE SPECIFIED
DIMENSIONS ARE IN INCHES

TOLERANCES:
FRACTIONAL ±
ANGULAR ±
ANGULARMACH ± BEND ±
TWO PLACE DECIMAL ±.03

THREE PLACE DECIMAL ±.005
FINISHED SURFACE RMS
BREAK CORNERS IN OUT: .005-.010
REMOVE ALL BURRS

MATERIAL: TEFLON PFA 440 HP 1/16 SHEET
HEAT TREAT:
FINISH:

USED ON:
NEXT ASS'Y: D961425

REV	DESCRIPTION	DCC	SYS	DET	CDS	VE	CC	BT	CHECK	DRWN	DATE
B	DCN E970054								CDYNE	CONLEY	4-29-97
A	DCN E960157								CDYNE	CONLEY	2-14-97
01	RELEASE FOR FAB										
pA	PRELIMINARY RELEASE										
00	PRE-RELEASE								CDYNE	CONLEY	12-16-96

ISSUE DESCRIPTION

LIGO CALIFORNIA INSTITUTE OF TECHNOLOGY
MASSACHUSETTS INSTITUTE OF TECHNOLOGY

CORE OPTIC COMPONENT CARRIER
BASE COVER

CAD FILE: D961424-B.dwg
SIZE: B
DWG. NO.: D961424-B-D
SCALE: NTS
SHEET: 1 OF 1